
**DEPARTMENTS**


- ATHELETES
- OFFICIALS
- ATHELETE CIRCULATION
- GA CONCOURSE
- PREMIUM GA
- HOSIPITALITY
- HOSIPITALITY BOX
- HOSIPITALITY CIRCULATION
- MEDIA
- MEDIA CIRCULATION
- BROADCAST
- OFFICE
- PRAYER ROOM
- OPERATION CIRCULATION
- RETAIL
- CONCESSION & CATERING
- KITCHEN
- MEDICAL
- BACK OF HOUSE (BOH)
- VERTICAL CIRCULATION
- TOILETS
- PLANT

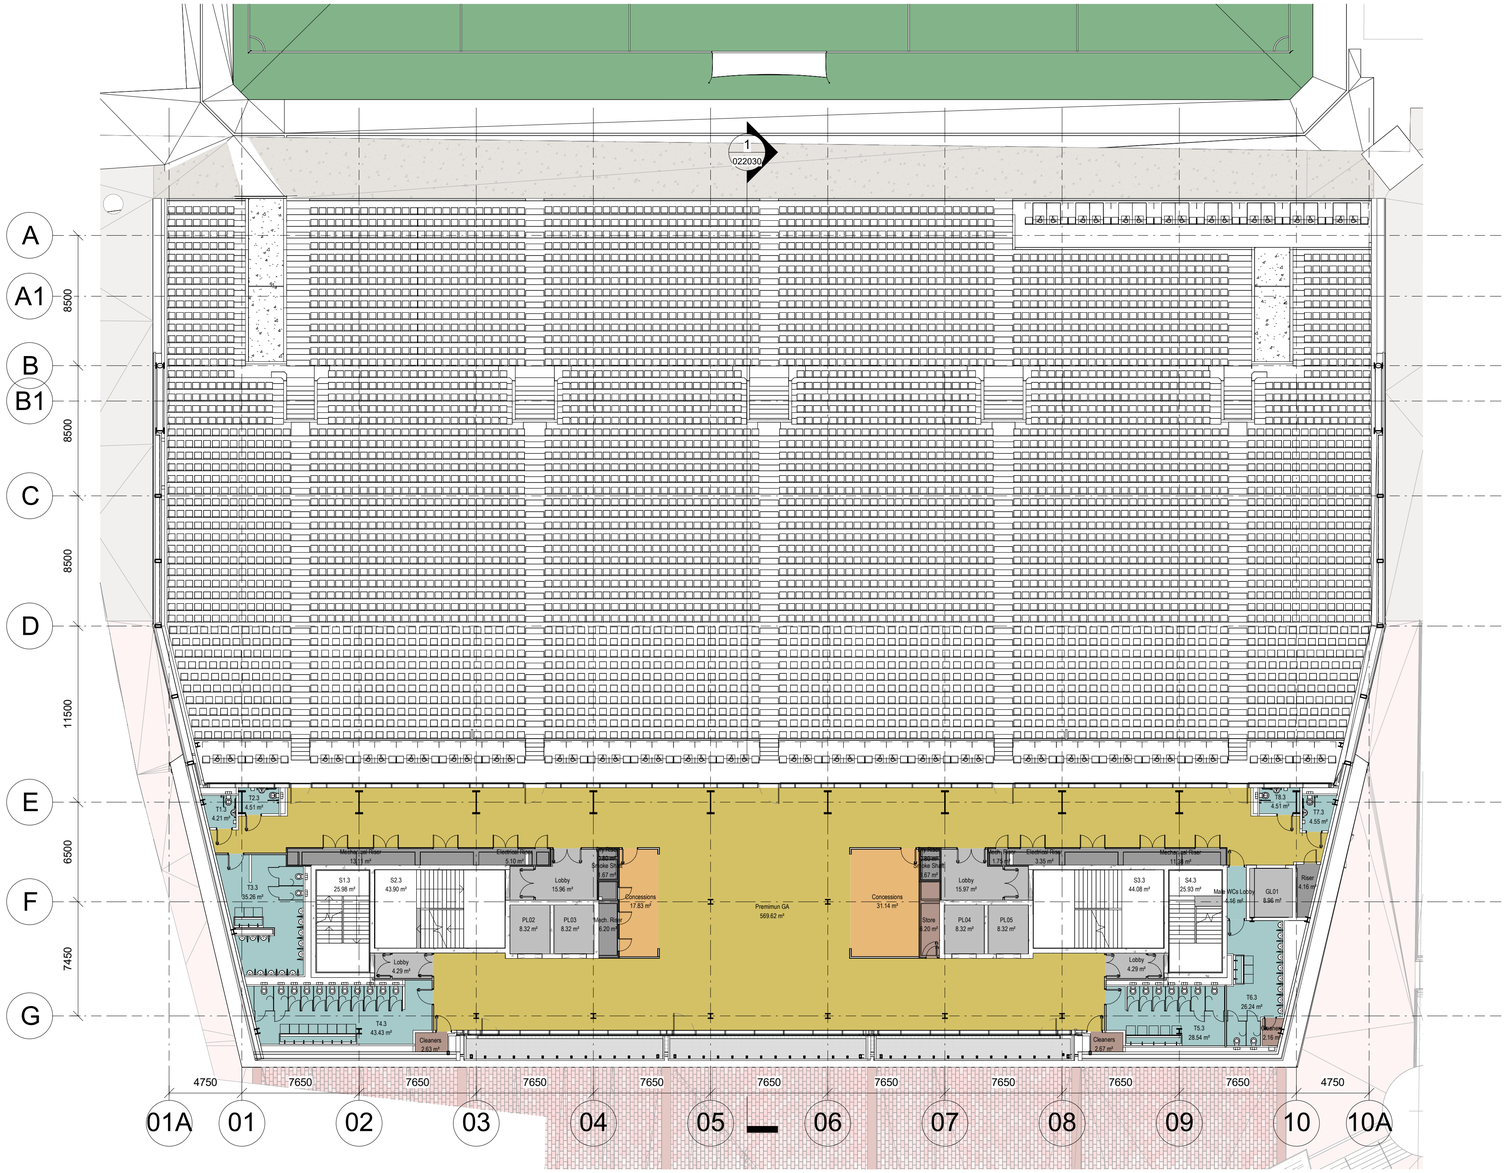


1. LEVEL 03
1 : 200

| REVISIONS | | |
|---|---|---|
| **REV** | **DATE** | **DESCRIPTION** |
| P01 | 03.02.2025 | PLANNING SECTION 73 SUBMISSION |
| P02 | 22.07.2025 | PLANNING SECTION 73 SUBMISSION AMENDMENT |
| P03 | 28.07.2025 | PLANNING SECTION 73 SUBMISSION AMENDMENT |

KEY PLAN

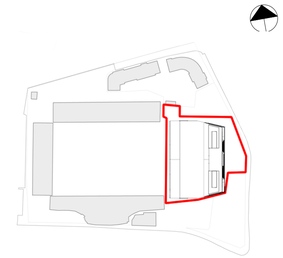

CLIENT

© COPYRIGHT. ALL RIGHTS RESERVED

THIS WORK IS COPYRIGHT AND CANNOT BE REPRODUCED OR COPIED IN ANY FORM OR BY ANY OTHER MEANS (GRAPHIC, ELECTRONIC OR MECHANICAL INCLUDING PHOTOCOPYING) WITHOUT THE WRITTEN PERMISSION OF POPULOUS ANY LICENSE, EXPRESS OR IMPLIED, TO USE THIS DOCUMENT FOR ANY PURPOSE WHATSOEVER IS RESTRICTED TO THE TERMS OF THE AGREEMENT OR IMPLIED AGREEMENT BETWEEN POPULOUS AND THE INSTRUCTING PARTY.

USE FIGURED DIMENSIONS IN PREFERENCE TO SCALED. CHECK ALL DIMENSIONS ON SITE BEFORE FABRICATION OR SETTING OUT

ARCHITECT

**POPULOUS®**

**14 BLADES COURT | DEODAR ROAD | LONDON | SW15 2NU | UNITED KINGDOM**
**TELEPHONE +44 (0)20 8874 7666 FACSIMILE +44 (0)20 8874 7470**

**ALL PRODUCTION & INTELLECTUAL PROPERTY RIGHTS RESERVED © POPULOUS 2009**

PROJECT NAME

Wrexham AFC KOP Stand

DRAWING TITLE

GENERAL ARRANGEMENT
LEVEL 03
PROPOSED

| STATUS | RIBA STAGE | PROJECT NO. |
|---|---|---|
| S4 | STAGE 2 | 6359 |

| DATE | SCALE | SIZE |
|---|---|---|
| 28.07.2025 | As indicated | A1 |

| DRAWN | CHECKED | APPROVED |
|---|---|---|
| AB | MF | TJ |

| PROJECT | ORIGINATOR | FUNCTIONAL BREAKDOWN | SPATIAL BREAKDOWN | FORM | DISCIPLINE | NUMBER | REV |
|---|---|---|---|---|---|---|---|
| WRX | POP | KOP | L03 | DR | AR | 021023 | P03 |

WRX-POP-ZZZ-M3-AR-010000