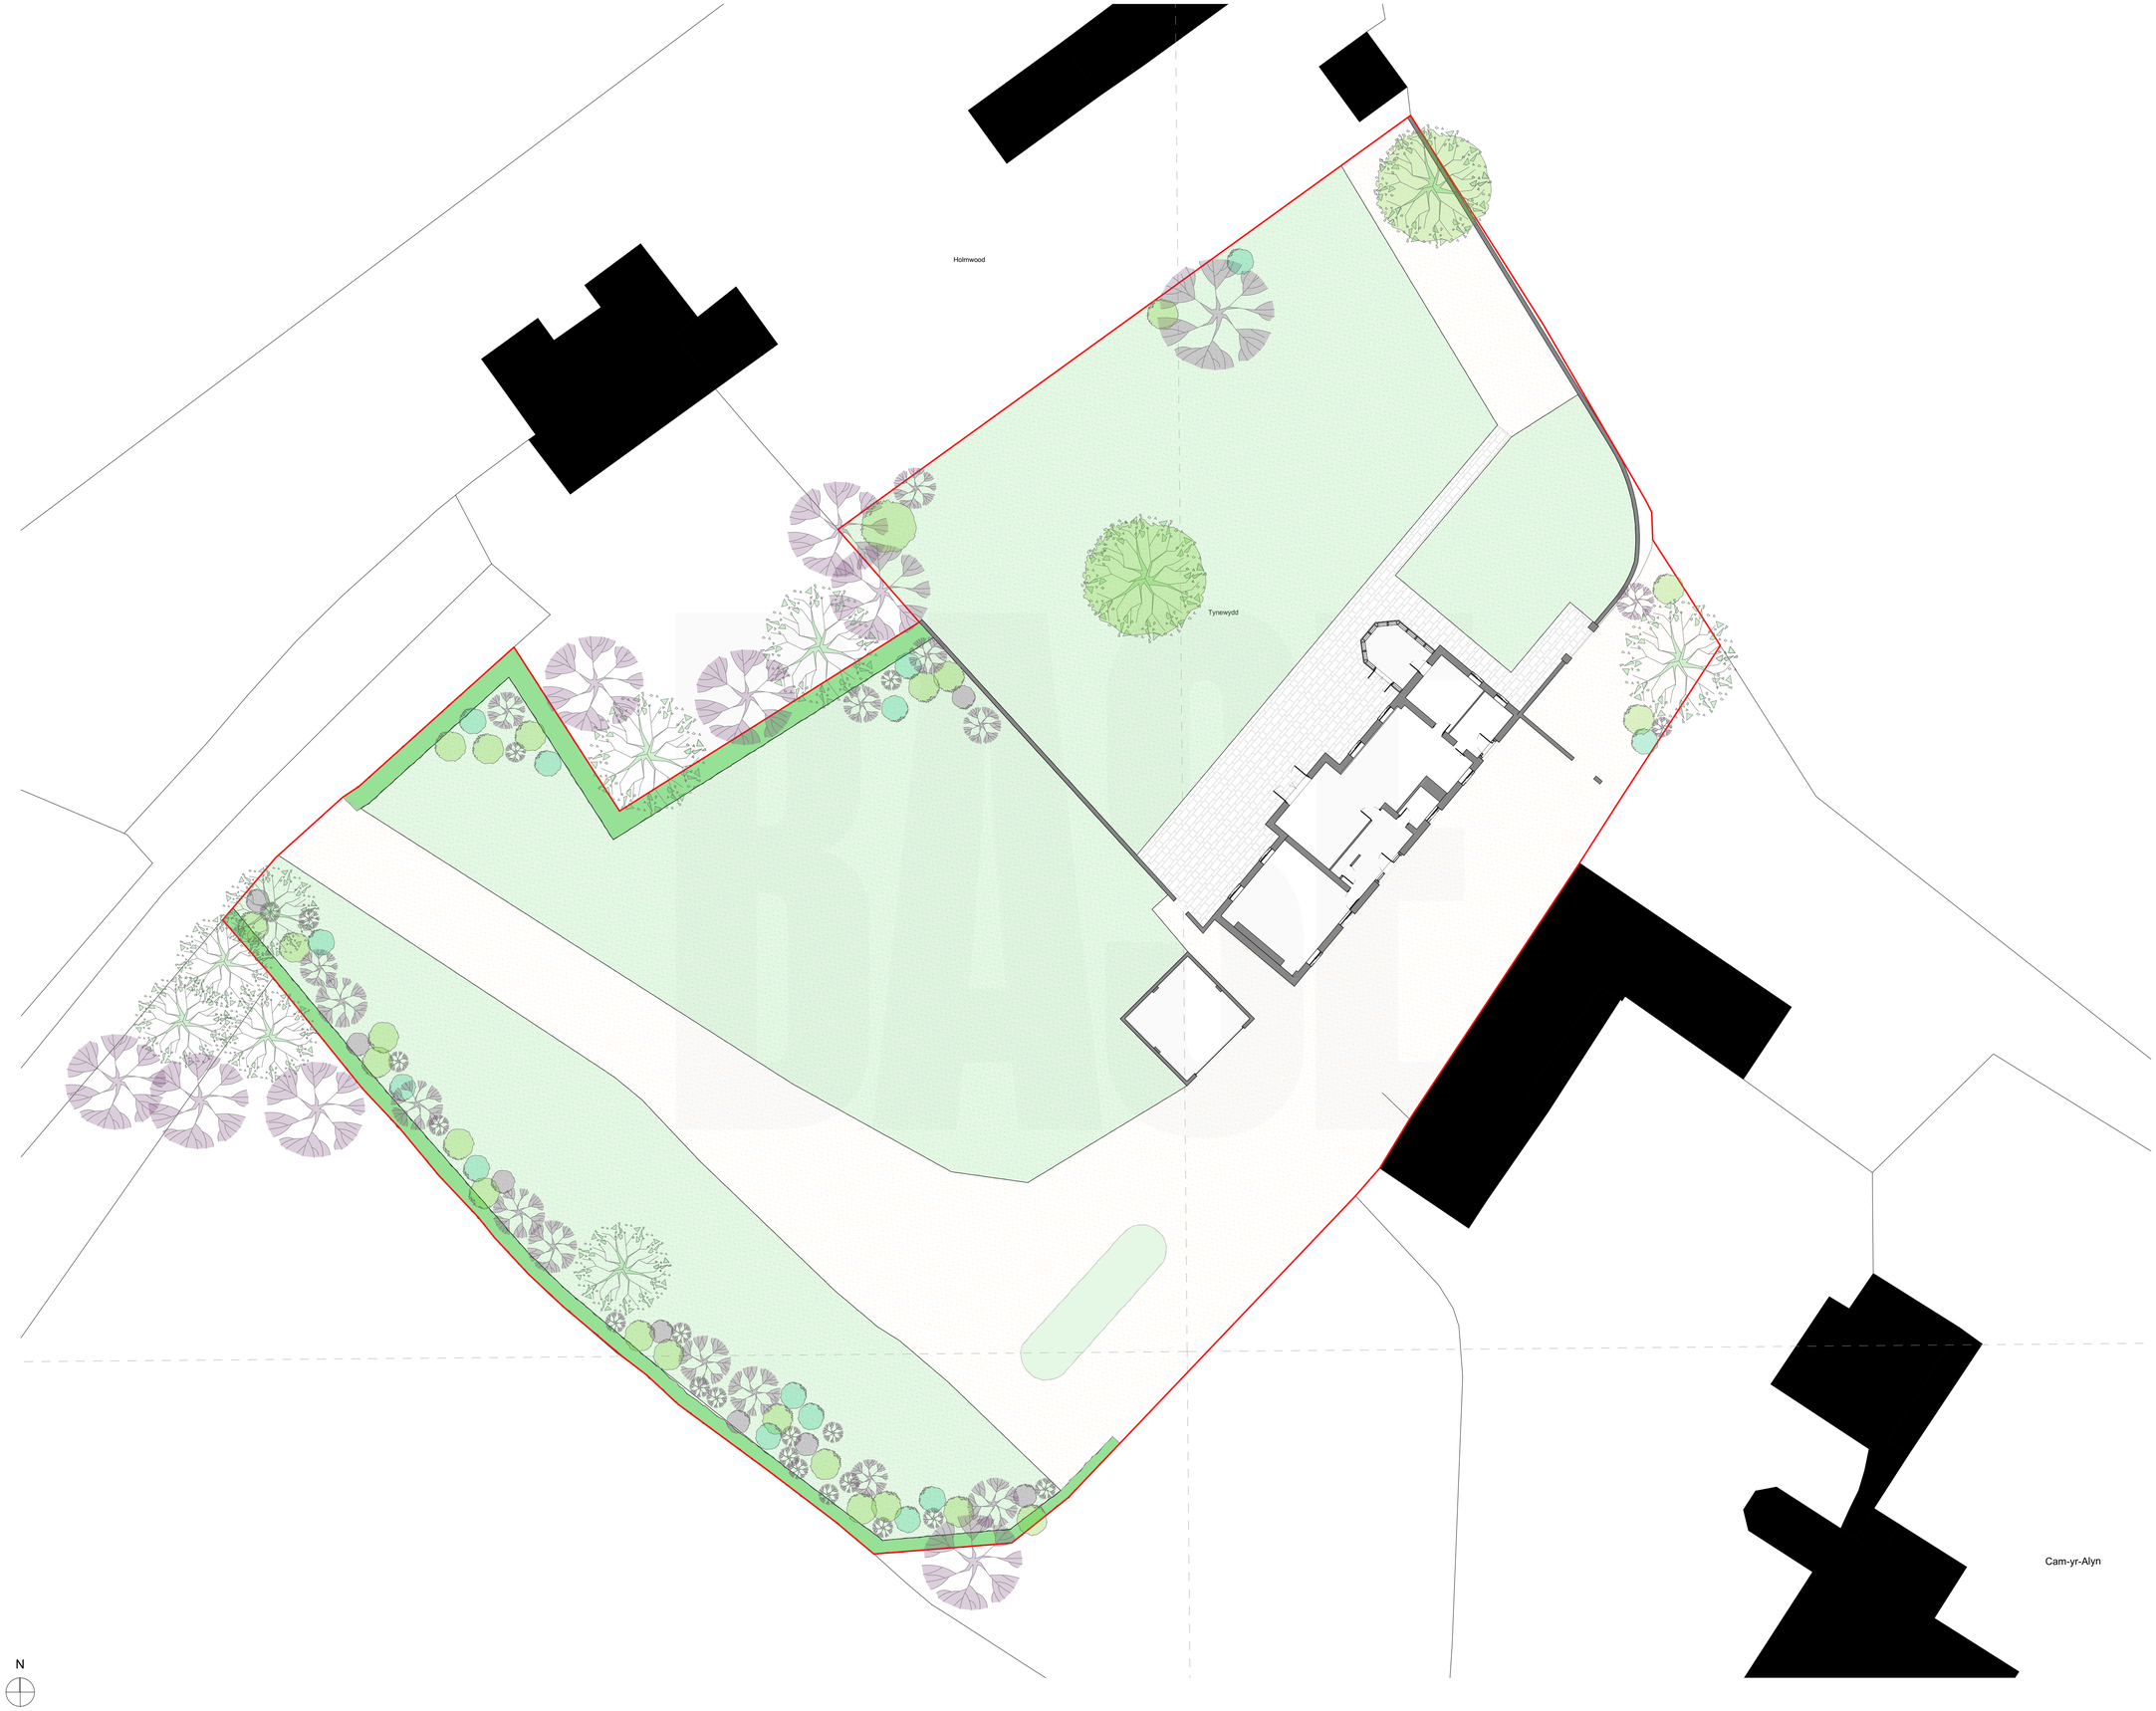


BASE

Offices:
SHREWSBURY, CONWY, CHESTER
Tel: 01743 236 400 | Tel: 01244 569 008
Email: HELLO@BASEARCHITECTURE.CO.UK
Web: BASEARCHITECTURE.CO.UK

Rev.	Revision Description.
By.	
Chk.	

Scale.	Drawn by.
1:200 @ A1	JTB
Date.	**Chk.**
22.08.24	JS

Project Title
The Stables

Client
Mr and Mrs Jackson

Drawing Title
Existing Block Plan

Project No.	Drawing No.	Rev.
BA4582	PL-003	

This drawing is the property of base Architecture & Design Ltd. It shall not be copied or scanned, in part or whole, without prior consent of base Architecture and Design. Do not scale this drawing.

RIBA

base cares