


ELEVATION A (south west)

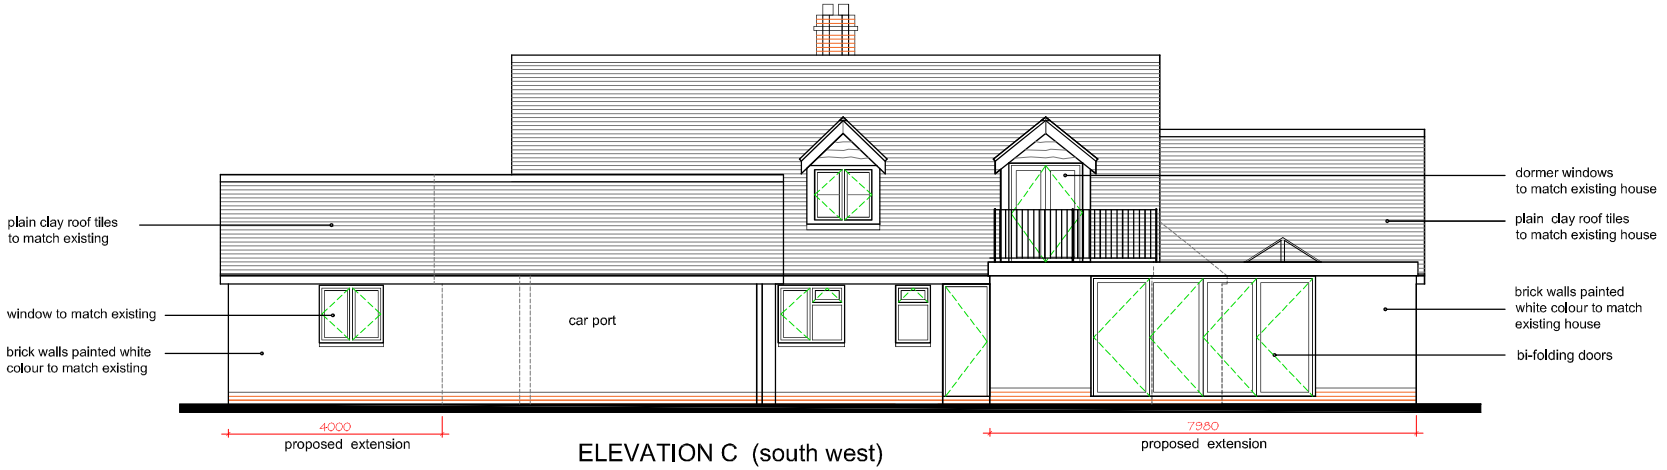

ELEVATION C (south west)

NOTE - this drawing is for the purposes of a proposed Planning Application or LDC (Lawful Development Certificate) application & NOT FOR CONSTRUCTION all dimensions, ground levels etc. to be checked on site.

go2plan
Planning & Design
Tel: 07957 634478 email: jon@go2plan.co.uk

PROPOSED ELEVATIONS A & C
GARTH STEWART
ERBISTOCK
WREXHAM
LL13 0DH

0 2m 4m 6m 8m
Scale bar in metres

Dwg No. GSE2 006
Scale: 1: 100 @ A3
date: 28.05.25
drawn: jon evans