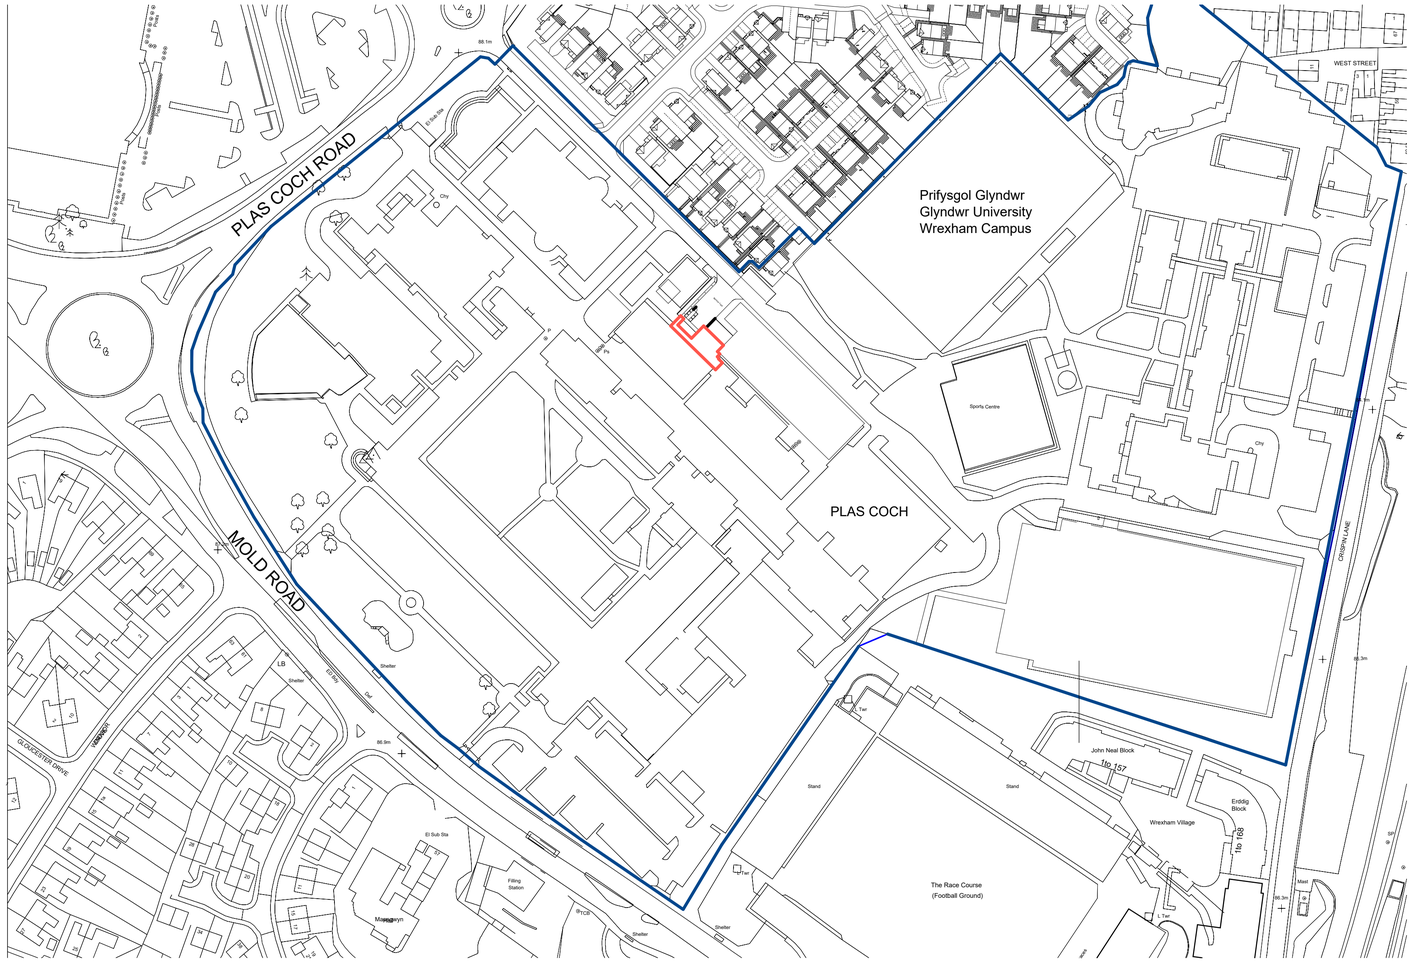


0m 25m 50m 75m 100m

Drawing Scale 1:1250 @ A1

This drawing is subject to copyright and is not to be reproduced in part or whole without approval. Do not scale this drawing - check all dimensions on site.

Proposed Site Boundary

Land Owned by University

1 **100_S1-SITE-LOCATION-PLAN**

1 : 1250

Rev	Description	By	Date
P1	Planning Issue	CAA	18/07/2025

Cassidy+Ashton C+A
www.cassidyashton.co.uk
Architecture + Building Surveying + Town Planning
7 East Cliff, Preston, Lancashire, PR1 3JE. T: 01772 258 356
10 Hunters Walk, Canal Street, Chester, CH1 4EB T: **01244 402 900**
St Andrews Business Centre, Mold, Flintshire, CH7 1XB T: 01352 706 246

Client

CASSIDY + ASHTON GROUP LTD.

Project

Wrexham University
Hydrogen Lab

Drawing Title

SITE LOCATION PLAN

Drawn by	Checked by	Date
SO	DT	10/07/2025

Suitability	Scale @ A1
S4	As indicated

C+A JOB NO.	PROJECT - ORIGINATOR - VOL. - LEVEL - TYPE - ROLE - NUMBER	REV.
13282	WHL-CAA-ZZ-ZZ-D-A-100	P1