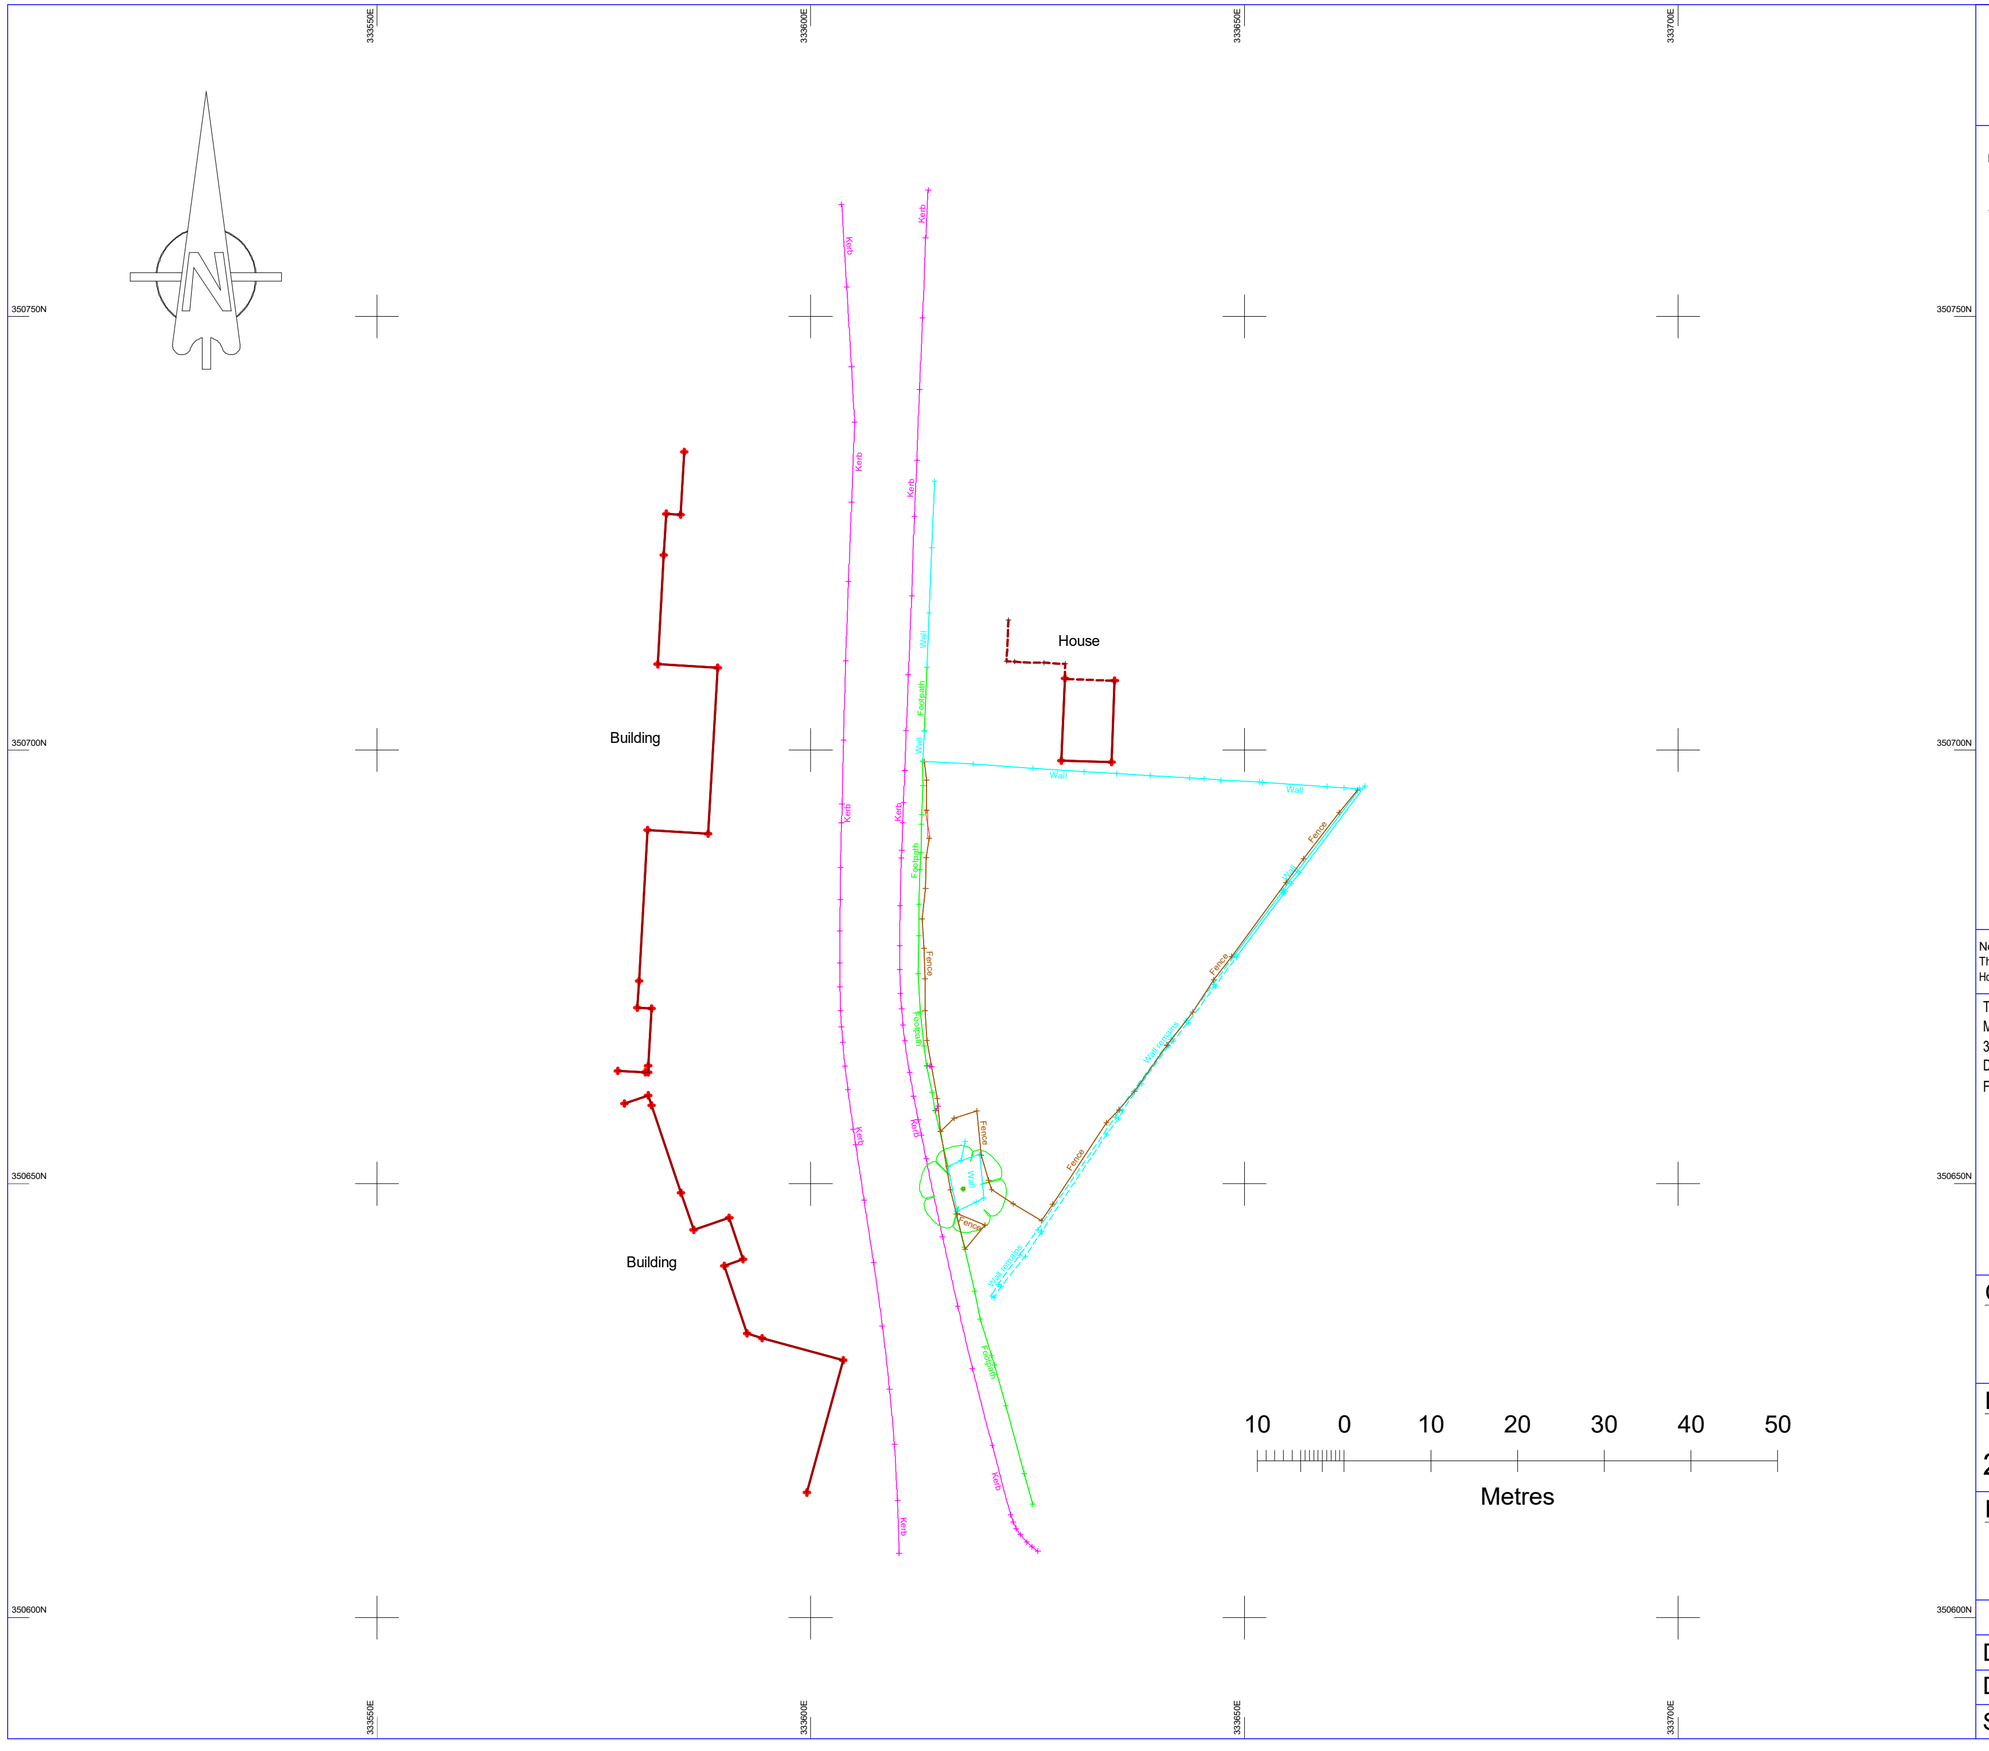

333550E
333600E
333650E
333700E
350750N
350700N
350650N
350600N
N
Building
House
Building
Kerb
Wall
Footpath
Fence
Wall remains
Kerb
Footpath
Wall
Fence
Wall remains
Kerb
Footpath
Wall
Fence
Wall remains
Kerb
Footpath
Wall