
Proposed Summerhouse - Front Elevation Facing Alma Road■Land East of Ael y Bryn, Alma Road, Froncysyllte, LL20 7RN

Scale 1:100

Location: Land east of Ael y Bryn, Alma Road,
Froncysyllte, LL20 7RN

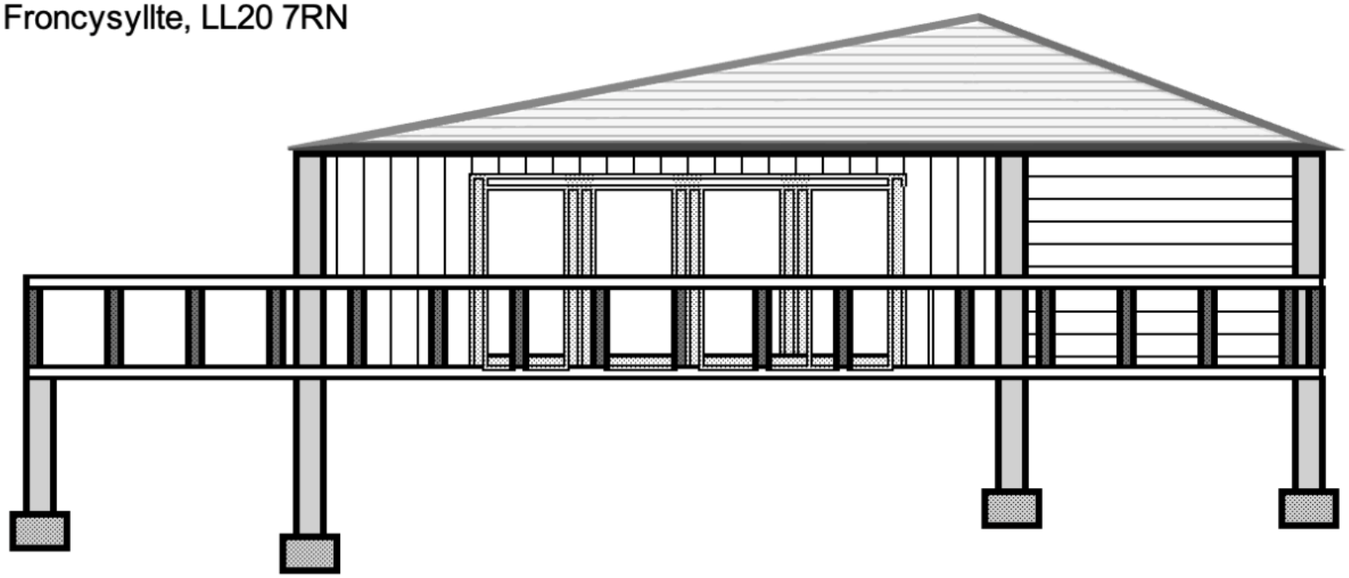

Front View facing Alma Road

Roof imitation slate, Dark Blue or Black

Walls Cedar timber with clear preservative

4 bi-fold timber doors painted dark green

Timber Balustraded supported by Black painted aluminium posts infilled with rope.


Platform timber C24

Scale 1:100 @ A3

0m 5m

Planning Application: Land East of Ael y Bryn, Alma Road, Froncysyllte, LL20 7RN

Scale 1:50

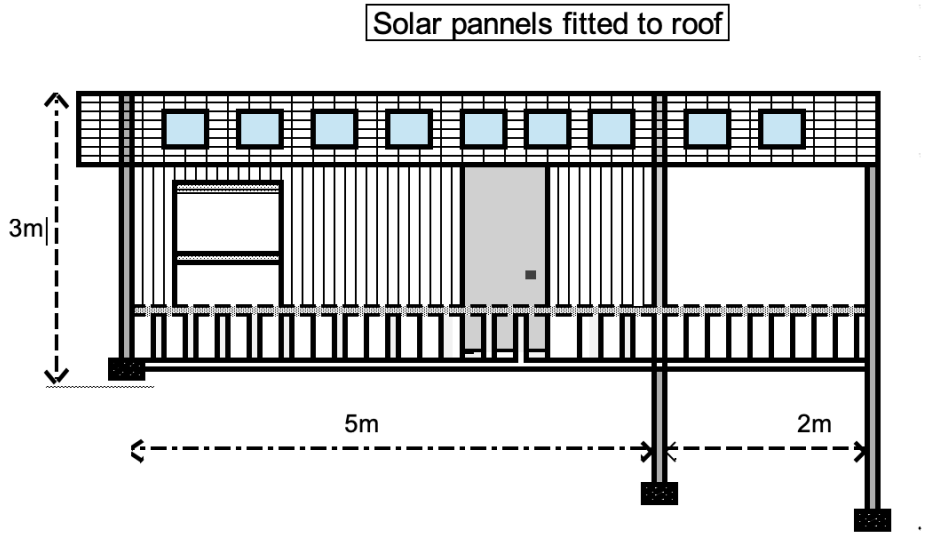

View From the Left Side

Roof imitation slate, Dark blue or Black

External Walls, Cedar timber cladding fixed to timber battons

Structural timbers C24 or UC4

Windows timber Sash, Painted Green

Door Accoya Timber with clear preservative

Railings, Black metal upstands with timber inserts

Decking C24 timber


Scale 1:50 @ A4

0m 5m

Proposed Summerhouse - Rear Elevation■Land East of Ael y Bryn, Alma Road, Froncysyllte, LL20 7RN

Scale 1:100

Location: Land east of Ael y Bryn, Alma Road, Froncysyllte, LL20 7RN

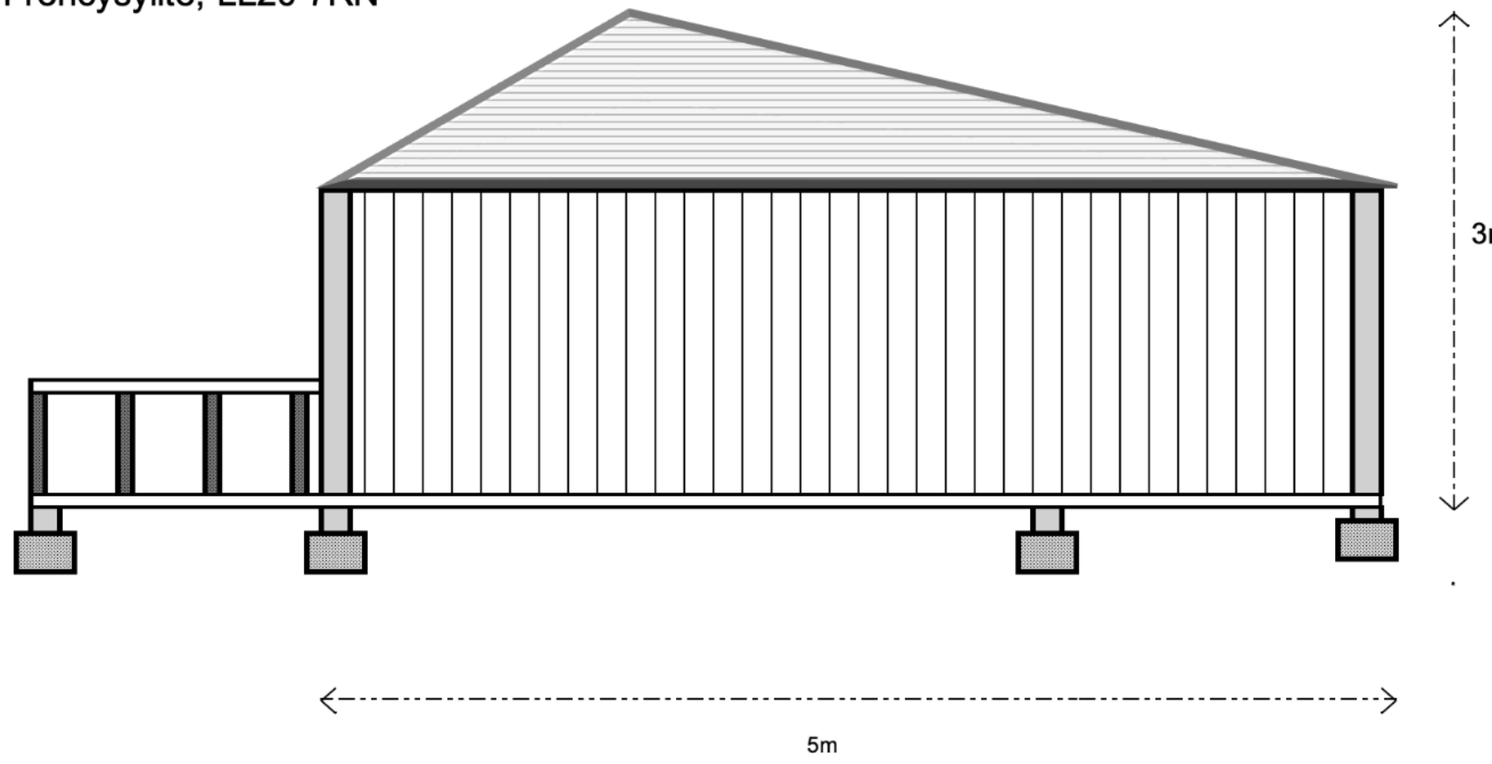

Roof imitation slate, Dark blue or Black

External walls Cedar Timber

All structural timbers UC4 or C24

Rear View


Scale 1:100 @ A3

0m 5m

Planning Application: Land East of Ael y Bryn, Alma Road, Froncysyllte, LL20 7RN

Scale 1:50

View from the right side

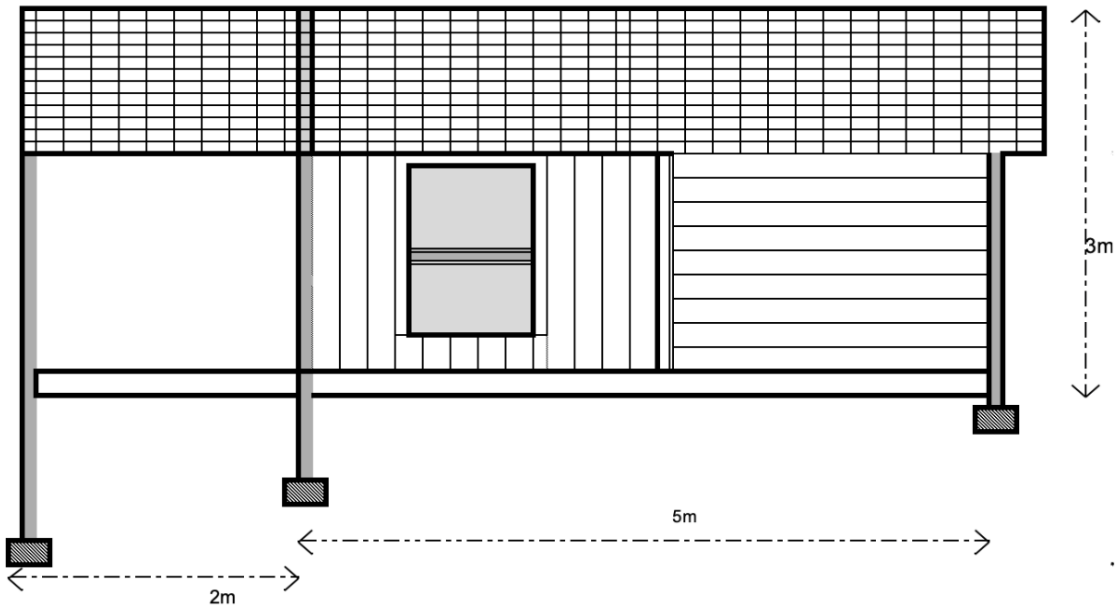

Roof imitation slate, Dark blue or Black

External Walls, Cedar timber cladding fixed to timber battons

All structural timbers UC4 or C24

Windows timber Sash, Painted Green

Scale 1:50 @ A4

0m 5m