
Proposed Summerhouse, Land East of Ael y Bryn, Alma Road, Froncysyllte, LL20 7RN

Scale 1:100

Proposed summerhouse, Location Land East of Ael y Bryn, Alma Road,
Froncysyllte LL20 7RN

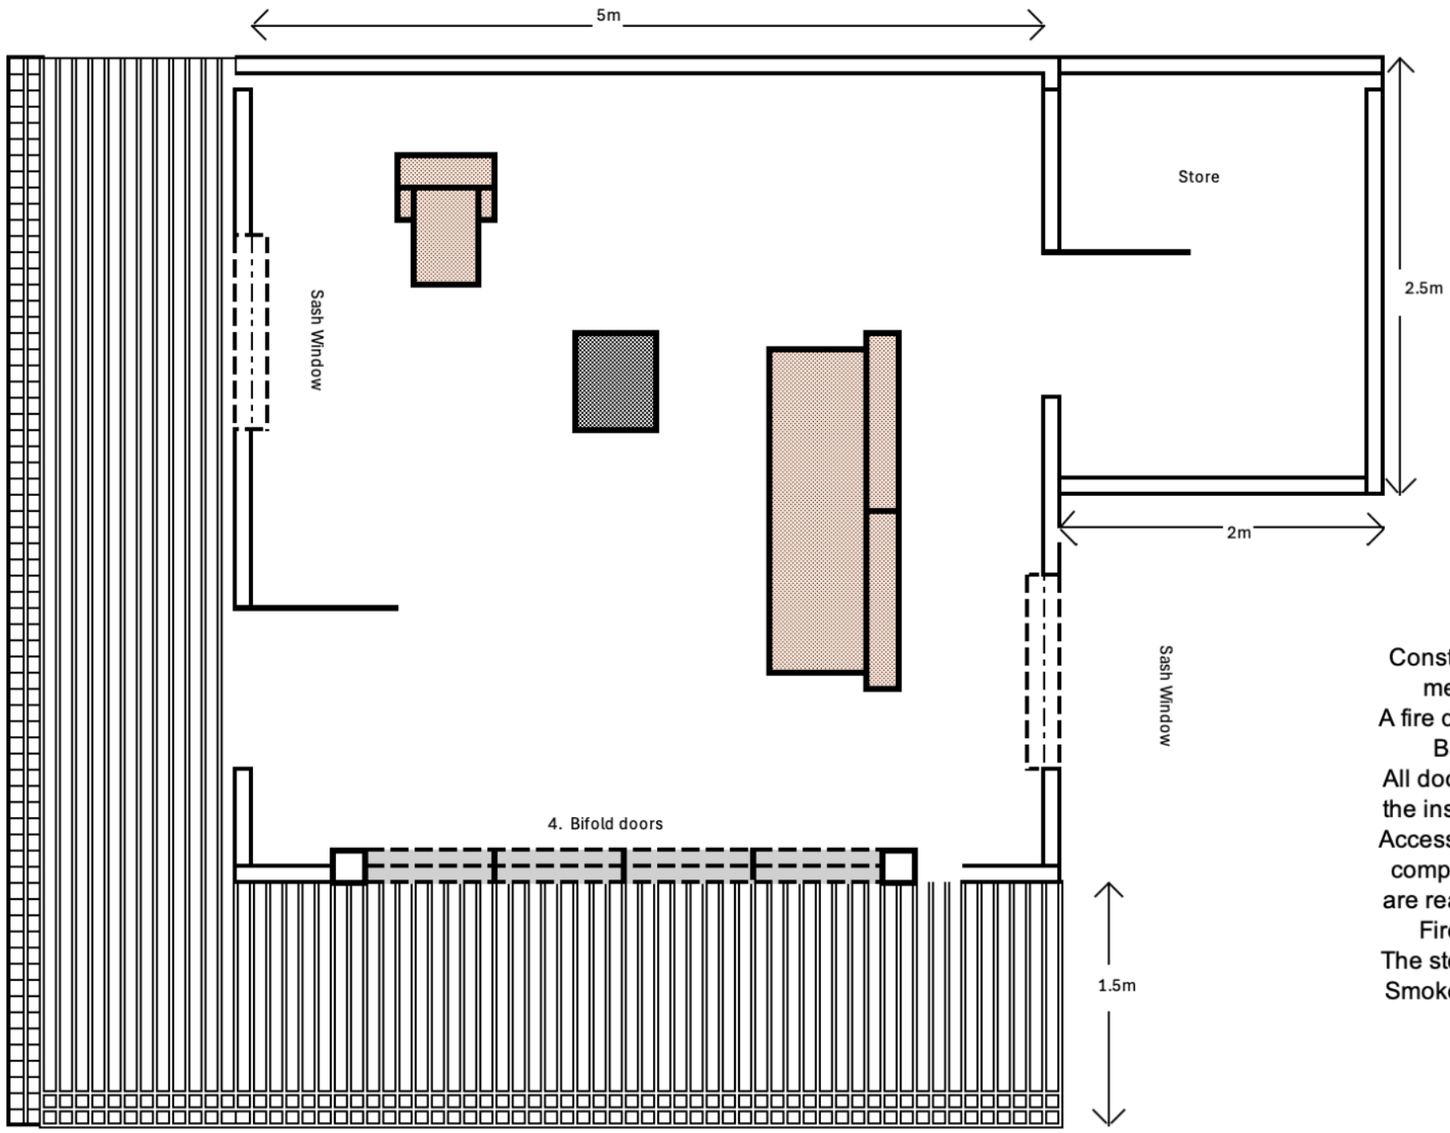

Construction is limber.. Structural members are UC4 or C24.
A fire detection system conforming BS5839 will be provided.
All doors are easily openable from the inside without the use of a key.
Access for Fire Service is available compliant with ADB B5. all areas are reachable within 45m from the Fire appliance parking area
The store room is an inner room. A Smoke detector will be positioned in the access room


Scale 1:100 @ A3

0m 5m

Proposed Summerhouse and Parking Area - Scale 1:200

Location: Land east of Ael y Bryn, Alma Road, Froncysyllte, LL20 7RN

Scale 1:200

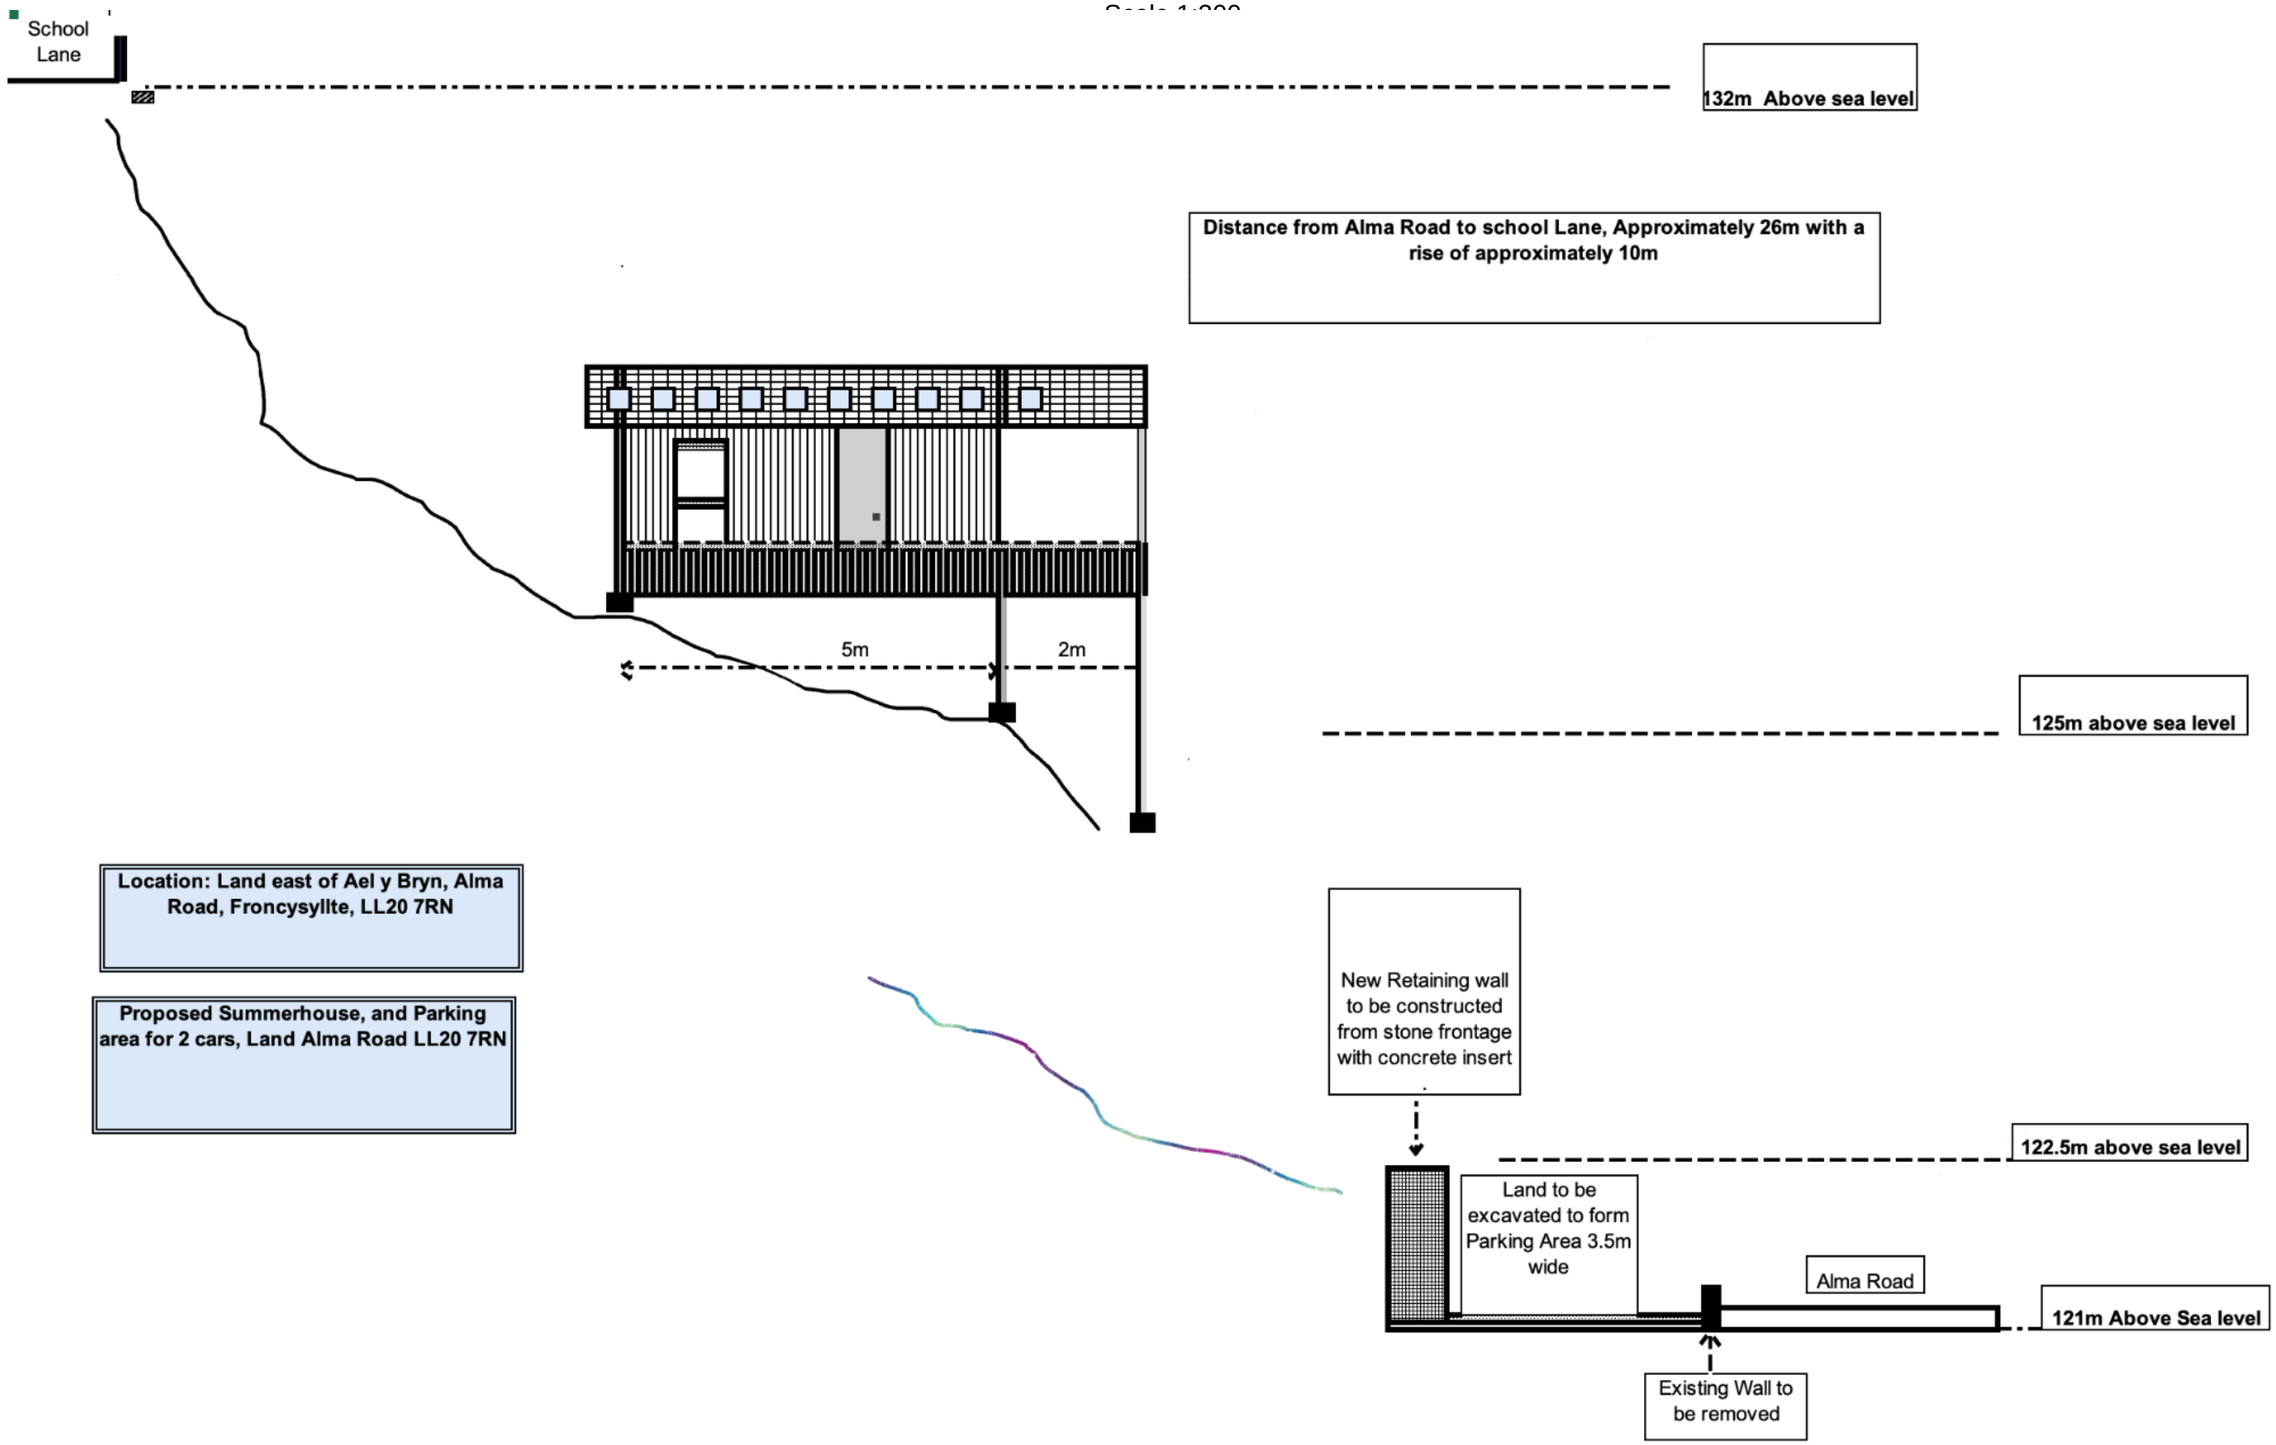


Proposed Summerhouse and Parking Area - Scale 1:200; Scale 1:200 @ A3

0m 5m

Scale 1:25

Planning Application: Land East of Ael y Bryn, Alma Road, Froncysyllte, LL20 7RN

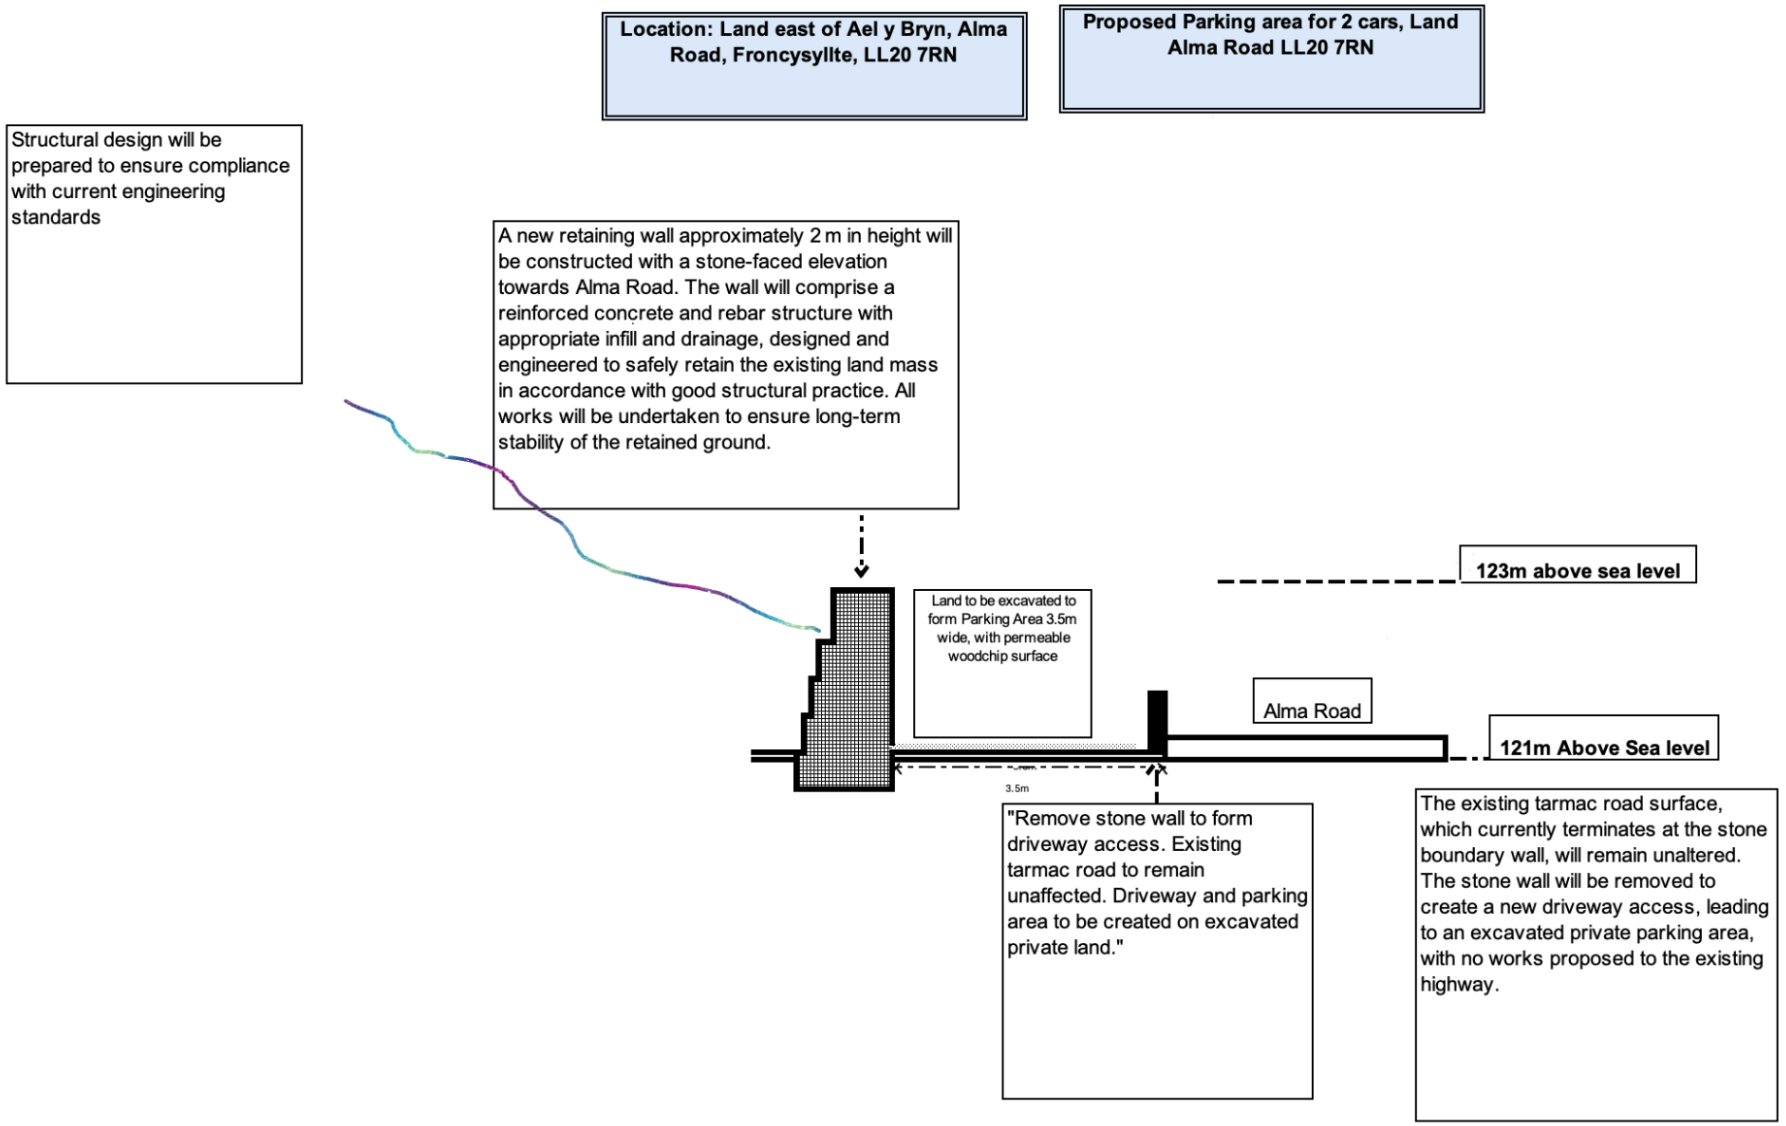

Scale 1:25 @ A4

0m 5m