


Elevation A



Elevation B

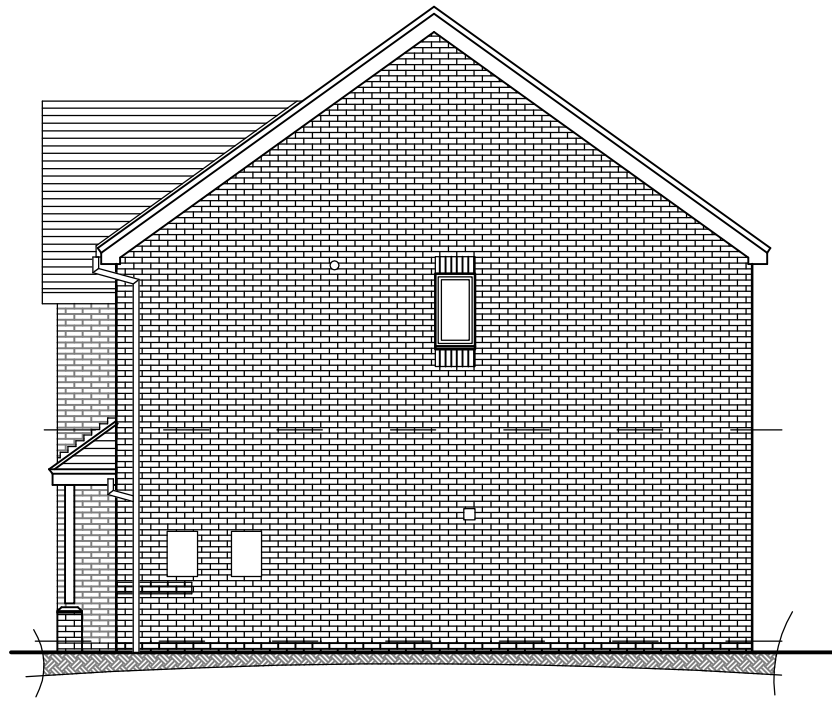

Elevation C

The Contractor must check all dimensions on site before commencing setting out works. Any discrepancies are to be reported immediately.

DO NOT PROCEED IN THE EVENT OF A DISCREPANCY.
DO NOT SCALE FROM THE PRINTS.

For planning application use only

PLANNING DRAWING

- 07/08/2025
Drawing Revisions

Project

17 Llys Y Groes,
Wrexham,
LL13 7AG

Drawing Title

Elevations
As Existing

Drawing Number	Revision
25-15-PL03	-

Scale 1:100 @ A3

Date Aug 25

DO NOT SCALE COPYRIGHT RESERVED