
Copyright Sports Labs Ltd 2025

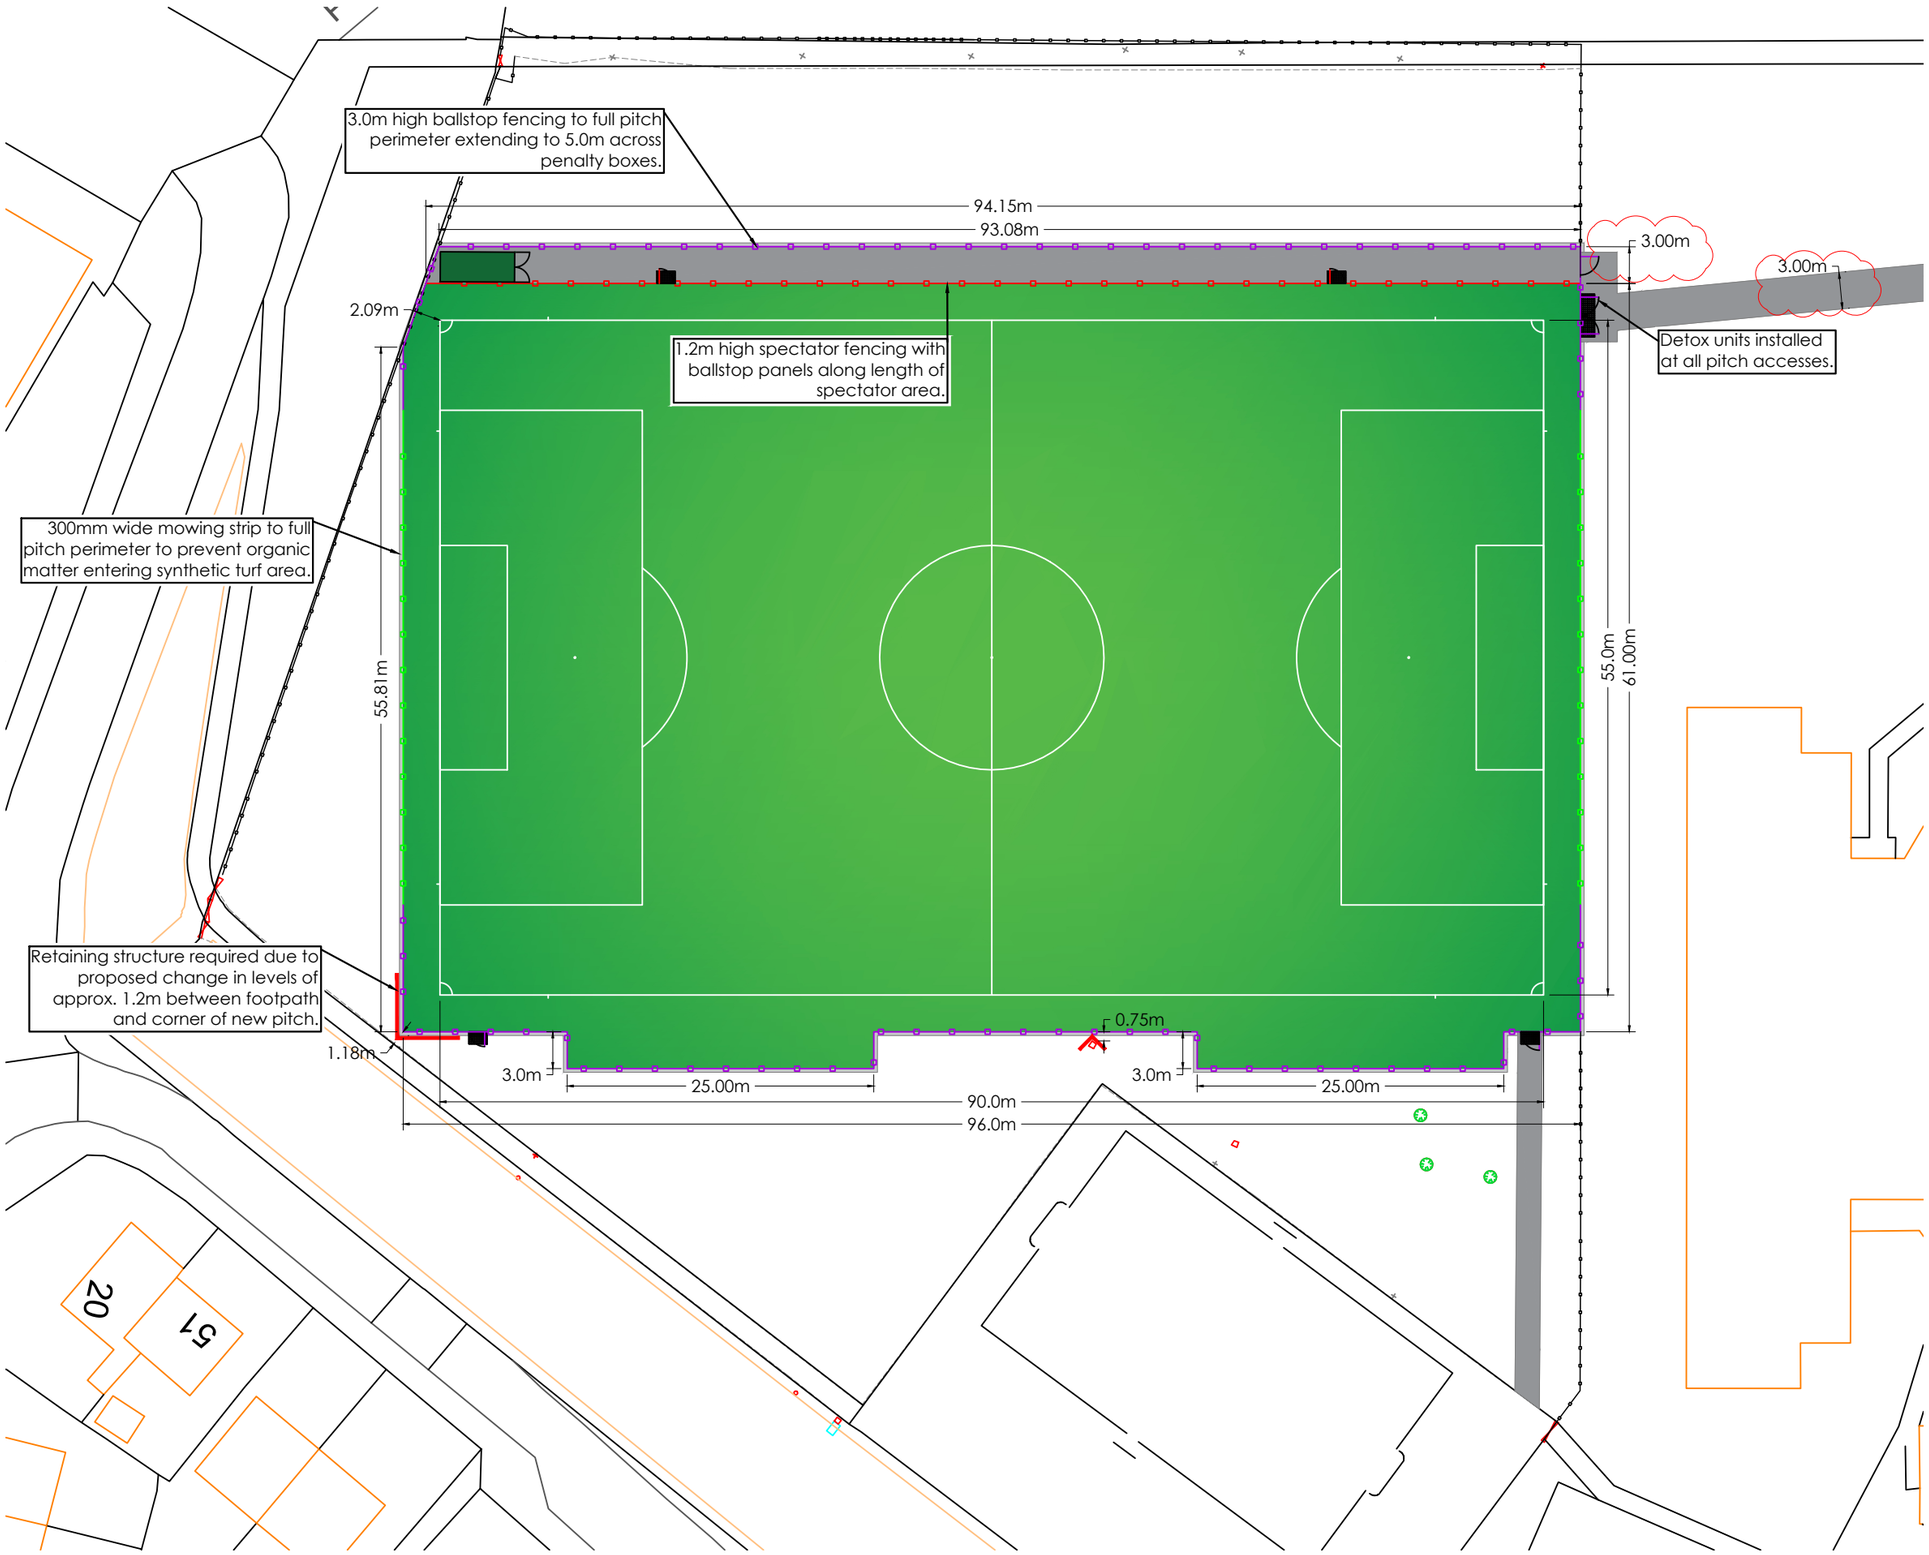

01 GENERAL ARRANGEMENT
SCALE: 1:500

N

NOTES
It is the contractors responsibility to check design levels and sizes for compliance. Any discrepancies or errors to be identified to the design team.

Line markings (Football, Inlaid White)

Length	-90.0m
Width	-55.0m

Total Synthetic Area

Length	-96.0m
Width	-61.0m
Recesses	-150m^2
Total Area	**-6,001m^2**

Key

- New 3.0m High Perimeter Fencing
- New 5.0m High Perimeter Fencing
- New 1.2m High Spectator Fencing
- New 3G 50mm Synthetic Turf
- Existing Fencing
- Existing Inspection Chamber
- Existing Kerb
- New Detox Grid
- Slab on Edge Retaining Structure (Approx. 0.5-1.0m)

REVISION	DETAILS	BY	DATE	CHECKED
01	Spectator area dimension corrected	CH	02/25	GS

sportslabsconsult
info@sportslabsconsult.com

YSGOL BRYN ALYN
GENERAL ARRANGEMENT
CONSTRUCTION OF A NEW 3G SYNTHETIC PITCH

0 5 10 20
Scale bar 1:500

Date: 11/2024
Scale: 1:500 @ A3
Job. No. 3310
Drawn by: CH
Checked by: DD