
DRG. NO. 050

Copyright Sports Labs Ltd 2025

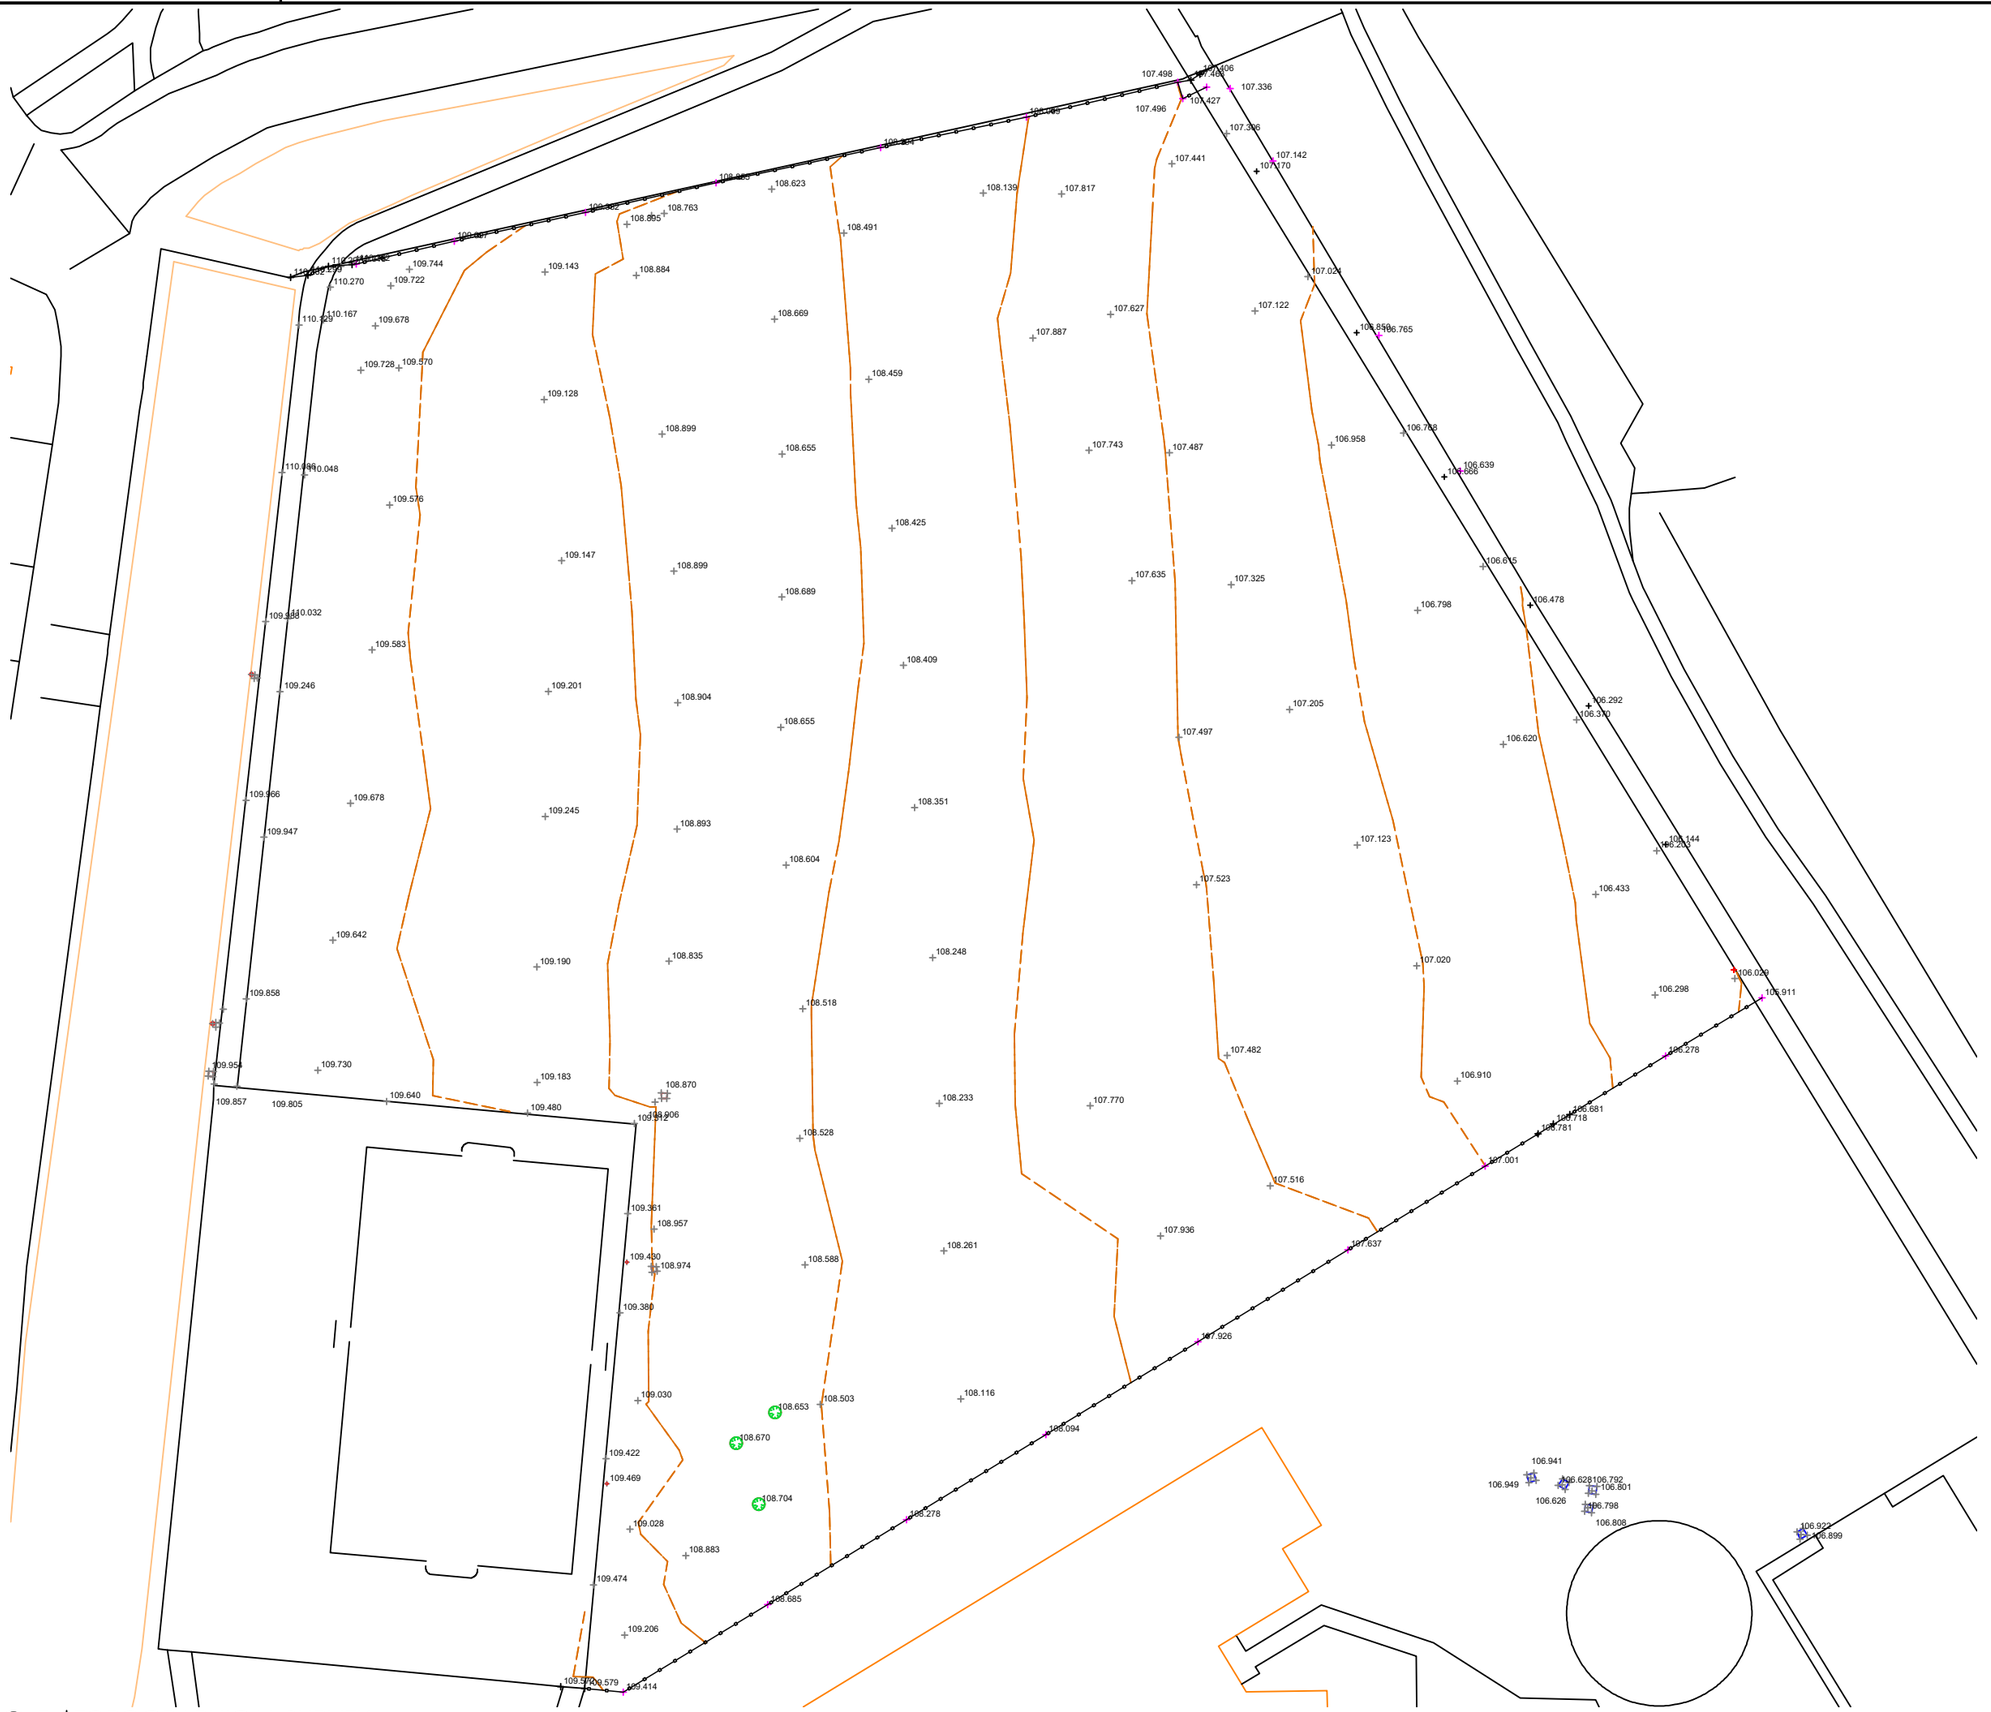

N

NOTES

It is the contractors responsibility to check design levels and sizes for compliance. Any discrepancies or errors to be identified to the design team.

Topographical Survey Undertaken to obtain existing levels and dimensions of the site.

Key

- Perimeter Fence
- Lighting Column
- Manhole

REVISION	DETAILS	BY	DATE	CHECKED

sportslabsconsult

info@sportslabsconsult.com

YSGOL BRYN ALYN

TOPOGRAPHICAL SURVEY

CONSTRUCTION OF A NEW 3G SYNTHETIC PITCH

Scale bar 1:500

0 5 10 20

Date: 11/2024	Job. No. 3310	Drawn by: CH
Scale: 1:500 @ A3		Checked by: GS

050

01 TOPOGRAPHICAL SURVEY

SCALE: 1:500