
Copyright Sports Labs Ltd 2025

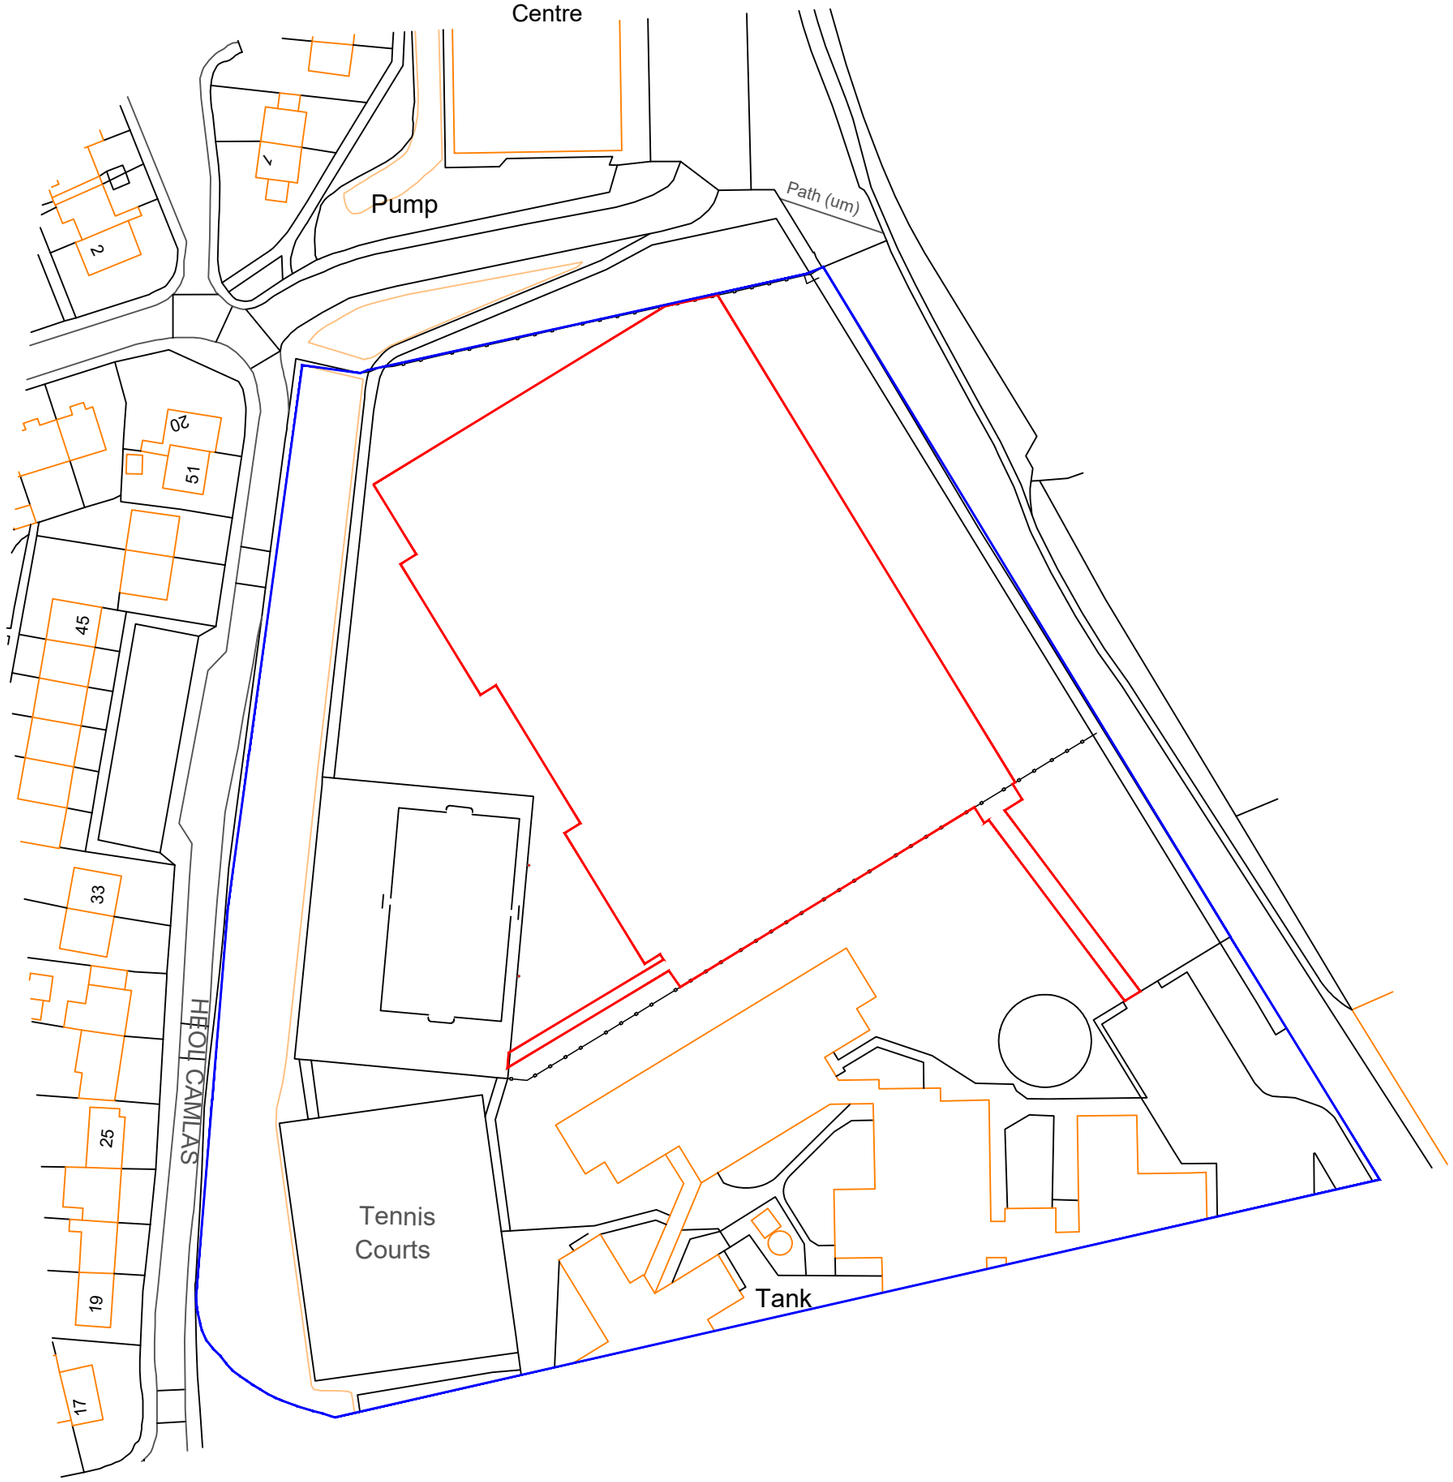

01 LOCATION PLAN
SCALE: 1:1000

N

NOTES
It is the contractors responsibility to check design levels and sizes for compliance. Any discrepancies or errors to be identified to the design team.

KEY

Development Area

Ownership Boundary

REVISION	DETAILS	BY	DATE	CHECKED

sportslabsconsult
info@sportslabsconsult.com

YSGOL BRYN ALYN
LOCATION PLAN
CONSTRUCTION OF A NEW 3G SYNTHETIC PITCH

0 5 10 20 30 40 metres
Scale bar 1:1000 (metres)

Date: 11/2024 Scale: 1:1000 @ A3	Job. No. 3310	Drawn by: CH Checked by: DD

010