
New gates from Period Gates, Stirling Collection . 12ft
overall opening x 6ft high

Inward opening only

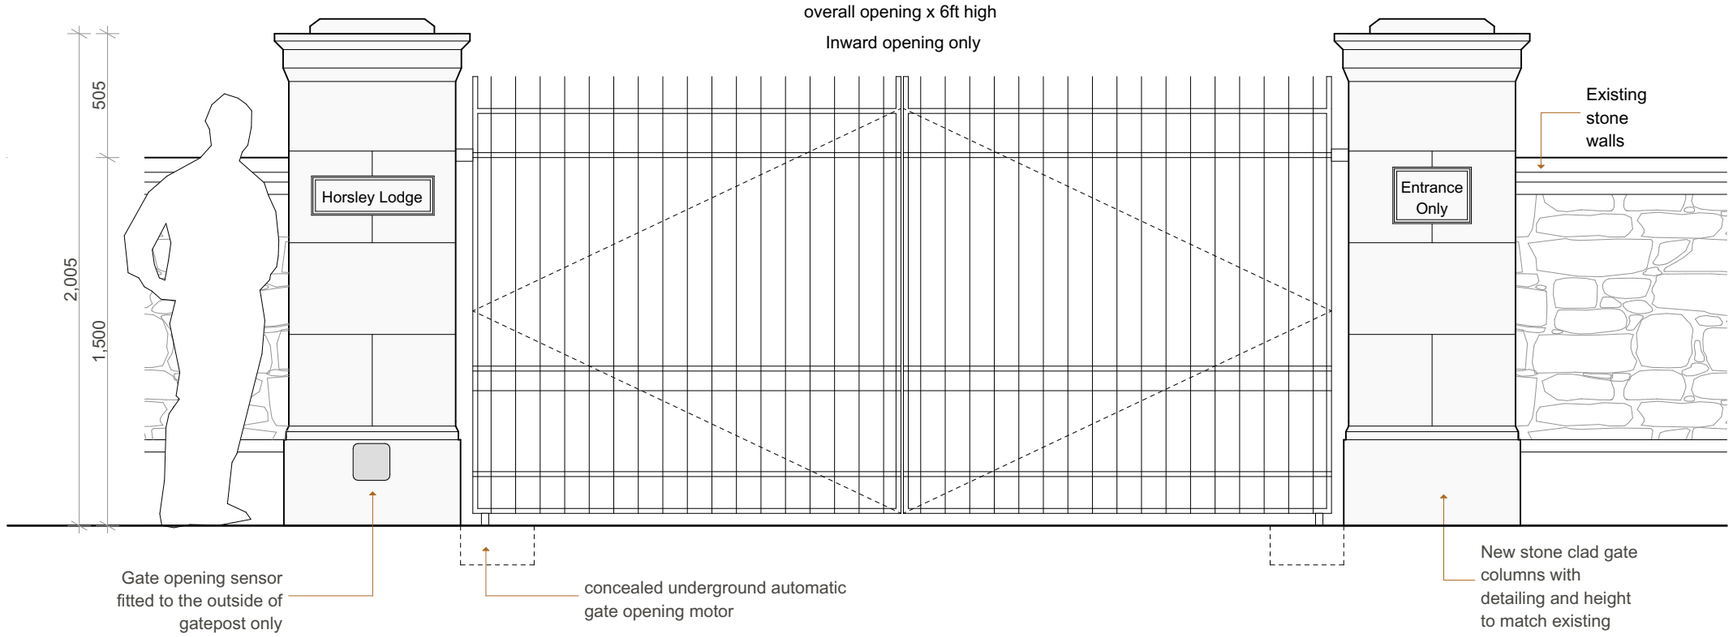





Photograph of the existing entrance to be improved



Gate detail; 12ft cast iron gate from Period Gates, Stirling Collection

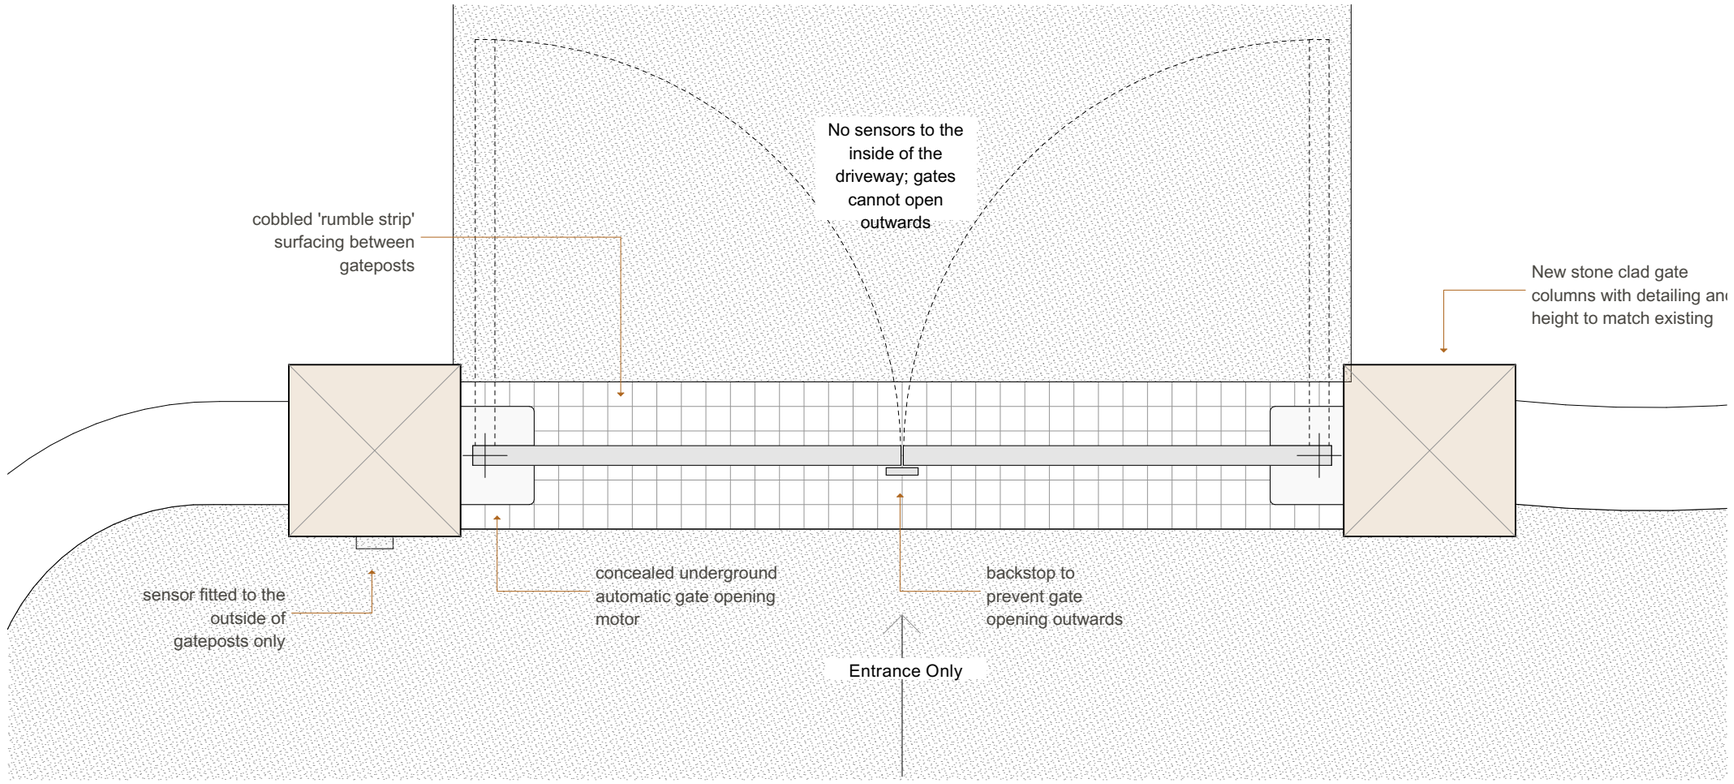

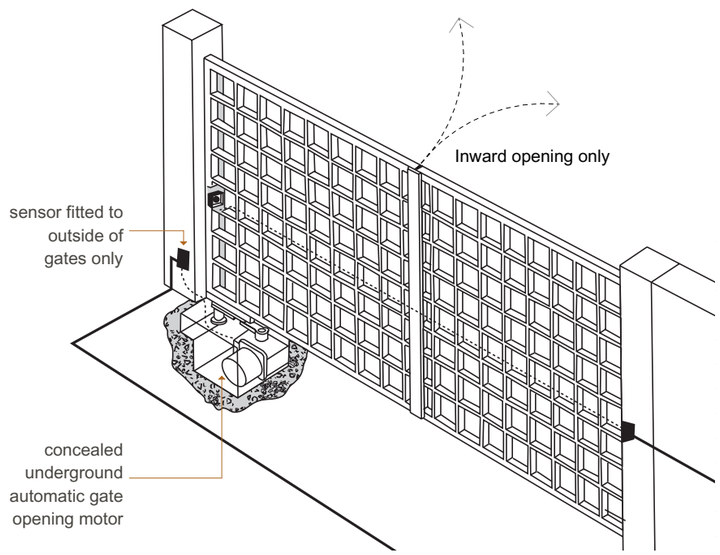

Schematic diagram of gate opening mechanism; Came Frog-P Kit

PL17 Rev 00	Planning Application	Entrance Gate Details	29 July 2025
2304		Horsley Lodge Marford, Wrexham	1:25_A3

www.flintarchitecture.com
info@flintarchitecture.com
+44 (0) 7388 199878

FLINT
ARCHITECTURE