
Pentre Cottages Site Plan v3

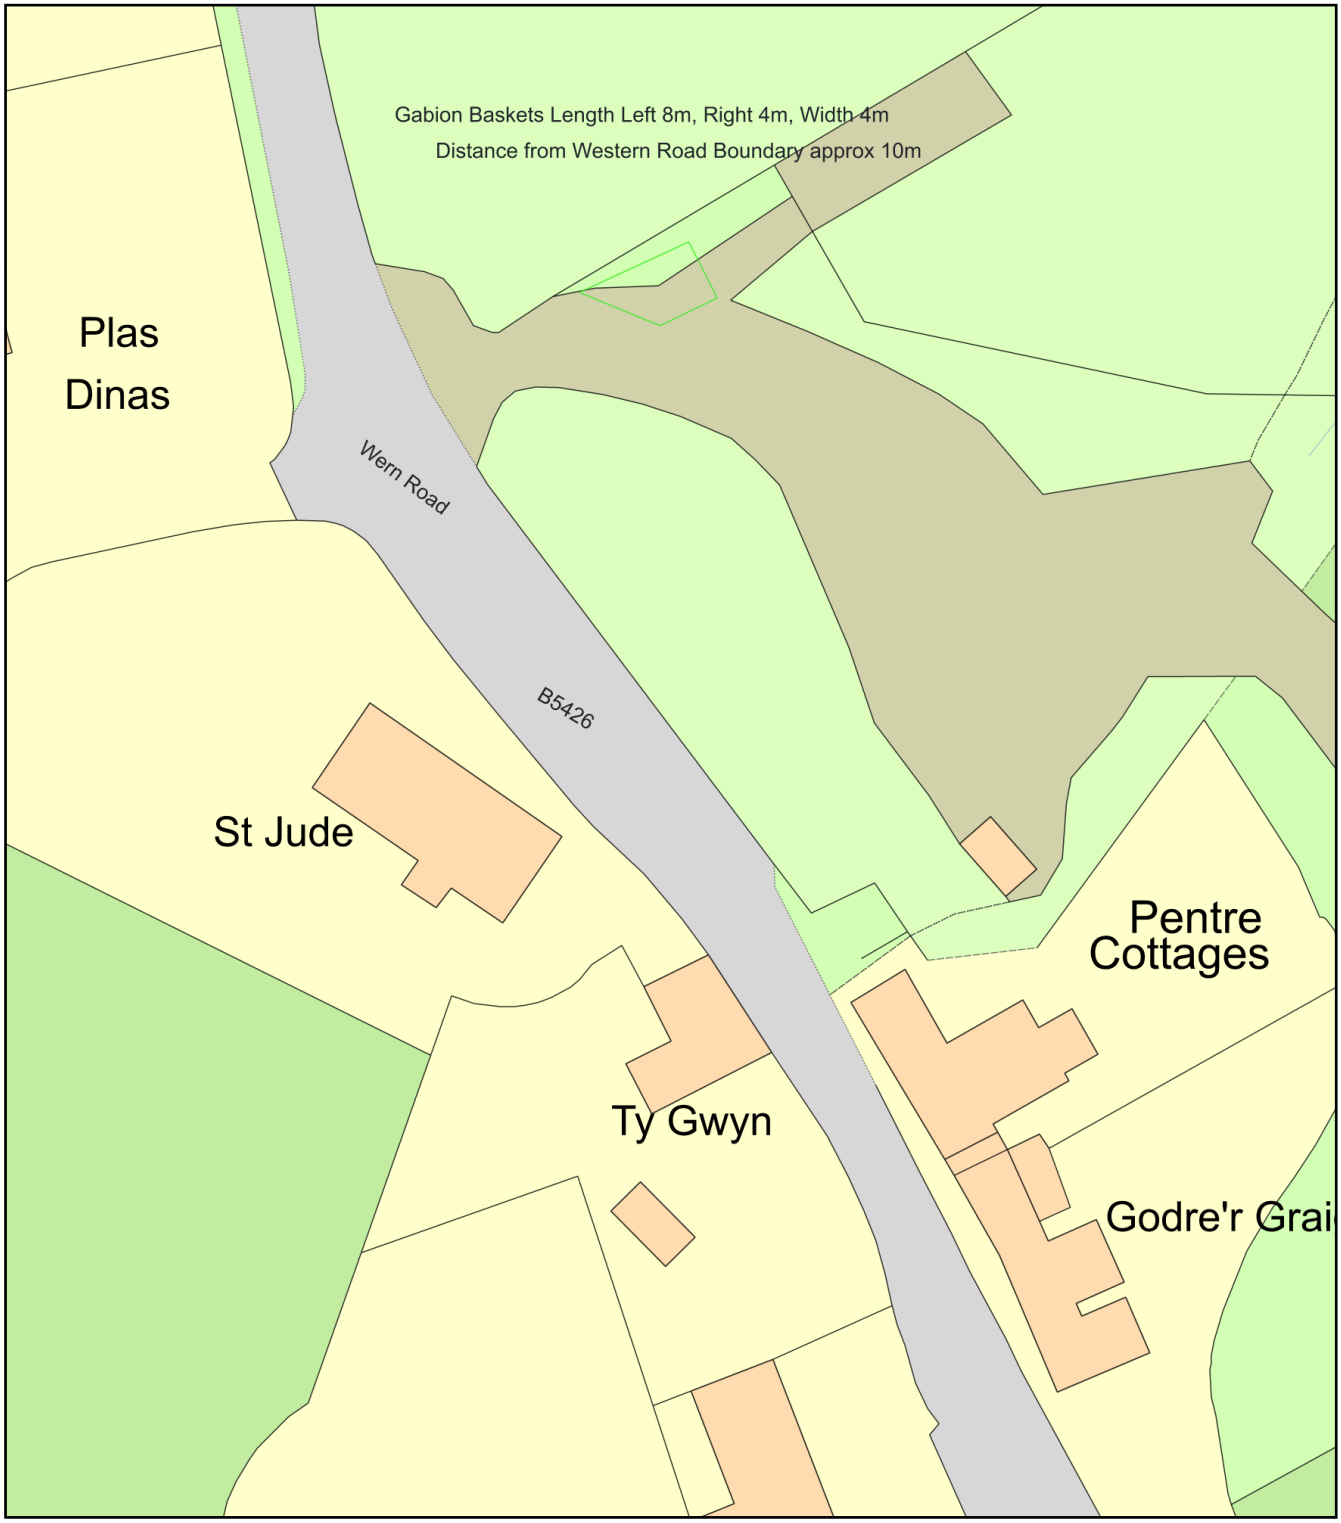

0 20
Metres

N

ReQuestaPlan

Plan Produced for:	To whom it may concern
Date Produced:	13 Aug 2025
Plan Reference Number:	TQRQM25225170220080
Scale:	1:500 @ A4

© Crown copyright and database rights 2025 OS 100042766