

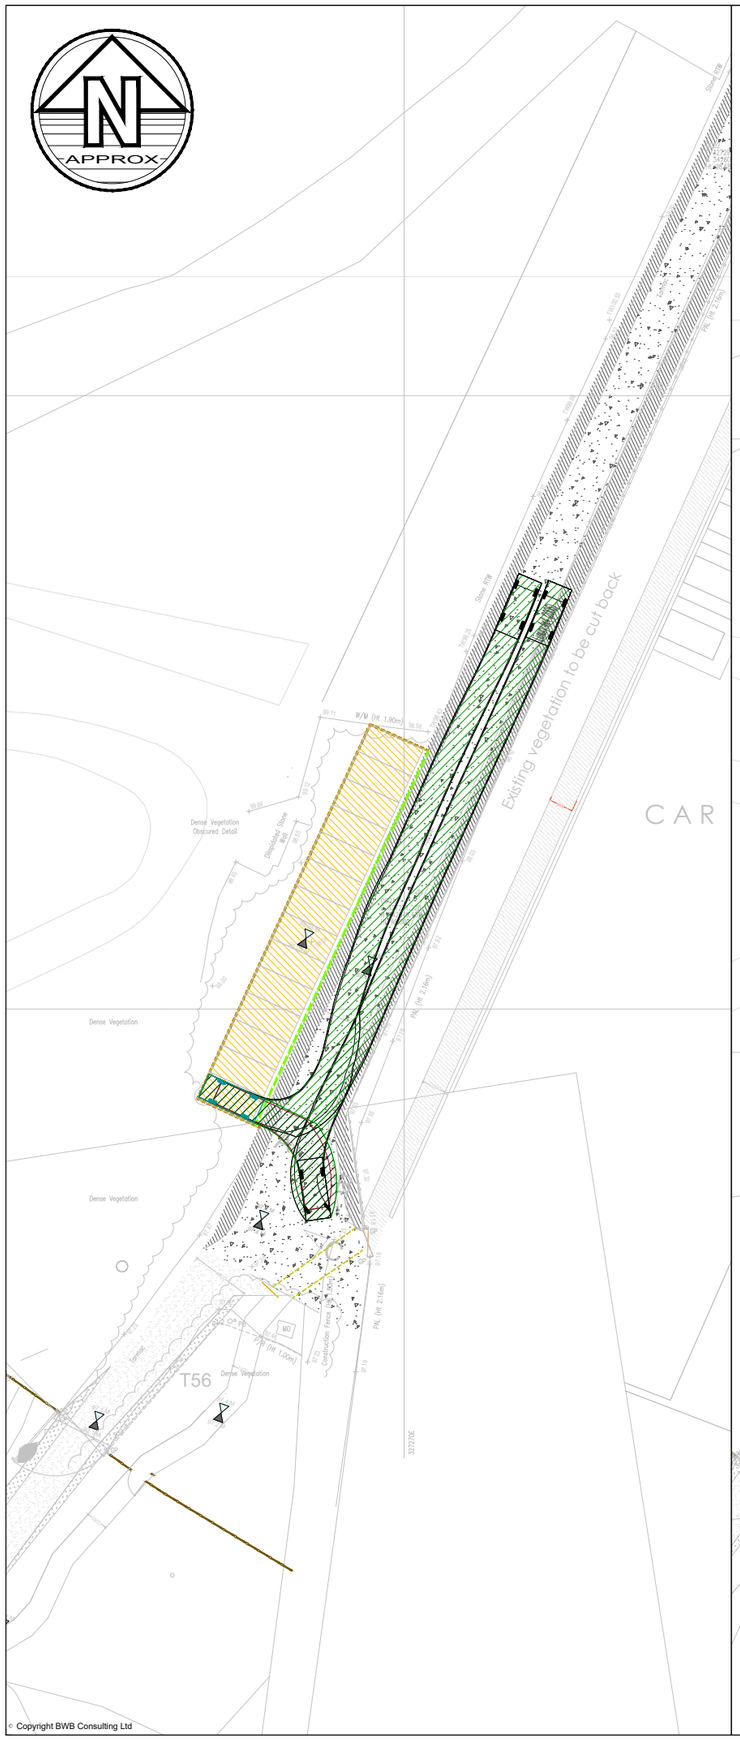


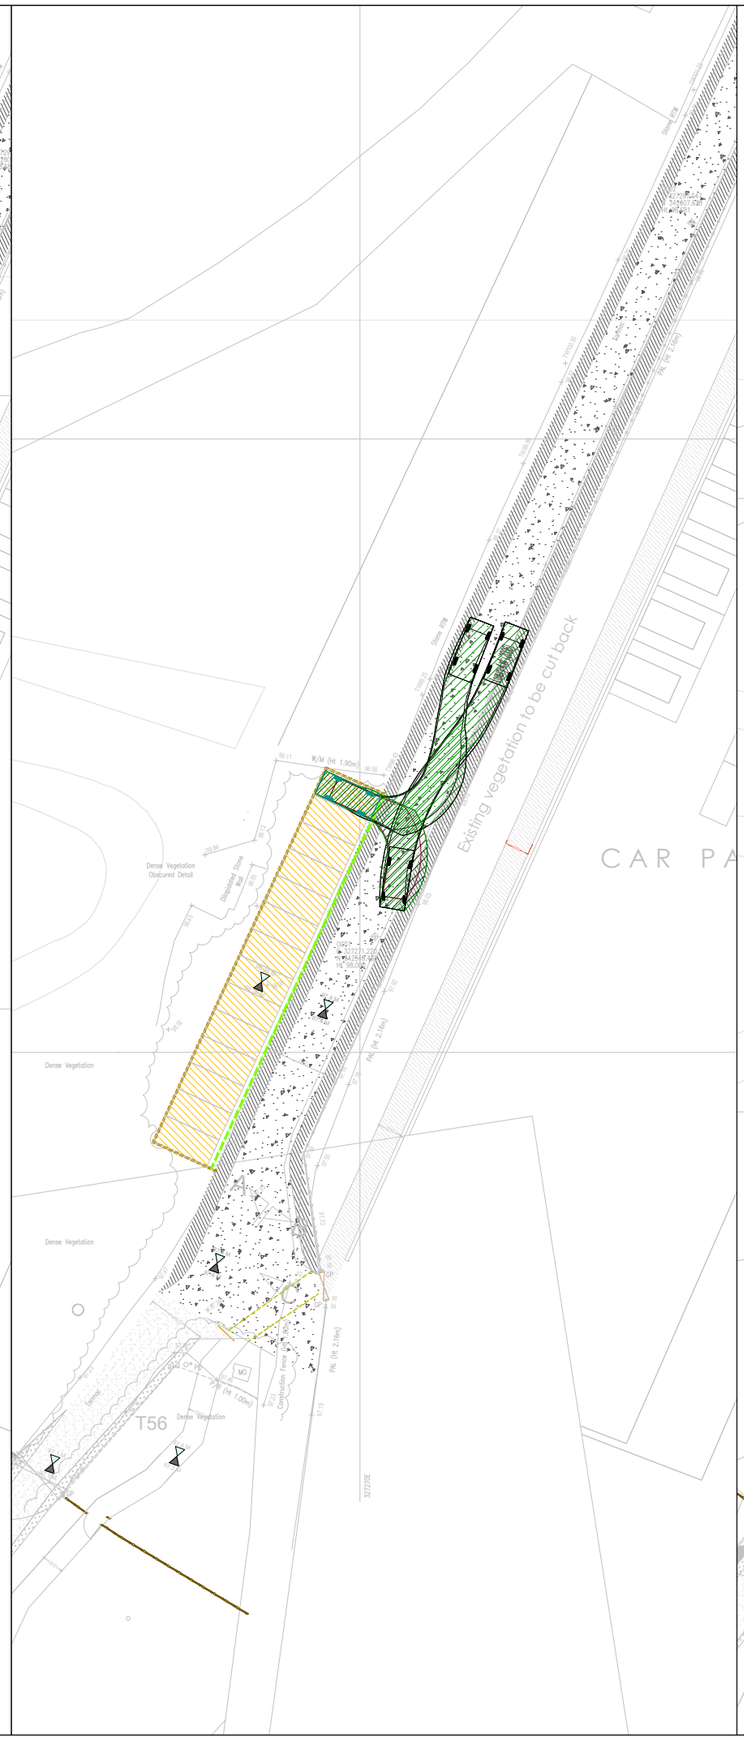

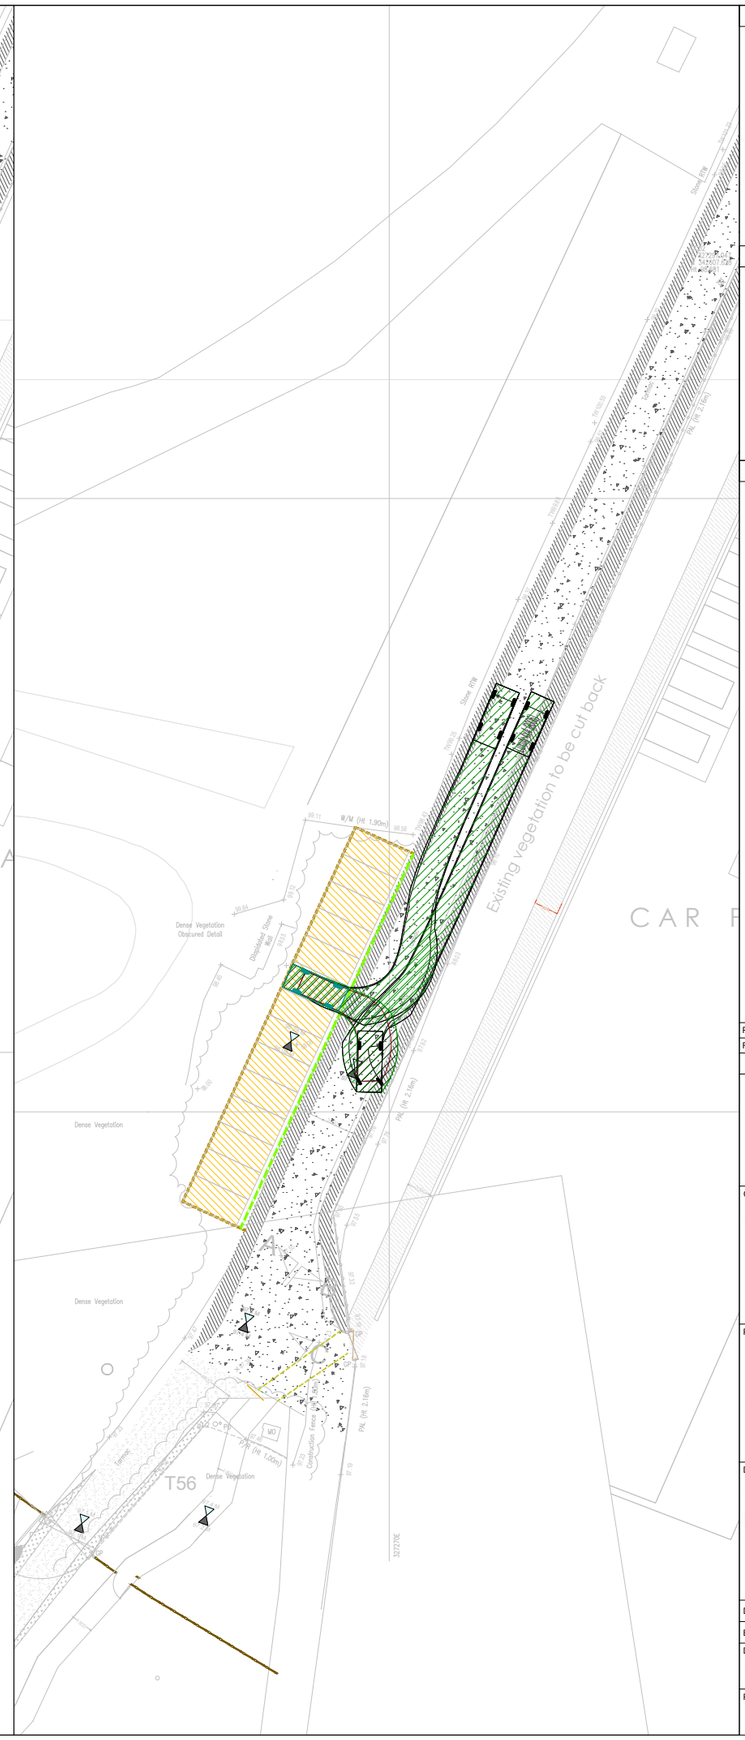


© Copyright BWB Consulting Ltd

Notes

1. Do not scale this drawing. All dimensions must be checked/ verified on site. If in doubt ask.
2. This drawing is to be read in conjunction with all relevant architects, engineers and specialists drawings and specifications.
3. All dimensions in millimetres unless noted otherwise. All levels in metres unless noted otherwise.
4. Any discrepancies noted on site are to be reported to the engineer immediately.

Key Plan

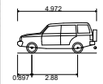

Luxury 4x4 (2006)	
Overall Length	4.972m
Overall Width	2.034m
Overall Body Height	1.905m
Min Body Ground Clearance	0.279m
Max Track Width	1.884m
Lock to lock time	4.00s
Kerb to Kerb Turning Radius	5.800m

Legend

Rev	Date	Details of issue / revision	Drw	Rev
P1	02.06.25	PRELIMINARY ISSUE	FS	CP

Issues & Revisions

BWB
A GAF GROUP COMPANY
☐ Birmingham | 0121 233 3322
☐ Leeds | 0113 233 8000
☐ London | 020 7234 9122
☐ Manchester | 0161 233 4260
■ Nottingham | 0115 924 1100
www.bwbconsulting.com

Client

CANAL AND RIVER TRUST

Project Title

TREVOR BASIN, LLANGOLLEN, NORTH WALES

Drawing Title

SWEPT PATH ANALYSIS - NORTHERN PARKING SPACES

Drawn:	F. Summerfield		Reviewed:	C. Price	
BWB Ref:	255626	Date:	02.06.25	Scale@A3:	1:500

Drawing Status

PRELIMINARY

Project - Originator - Zone - Level - Type - Role - Number	Status	Rev
TBL-BWB-XX-XX-DR-TR-0001	S2	P1

J:\2025\255626-Trevor Basin, Llangollen, North Wales\ProjectDelivery\01-WIP\Drawings\TBL-BWB-XX-XX-DR-TR-0001 + 0002 Swept Path Analysis.dwg