
LL13 8DW

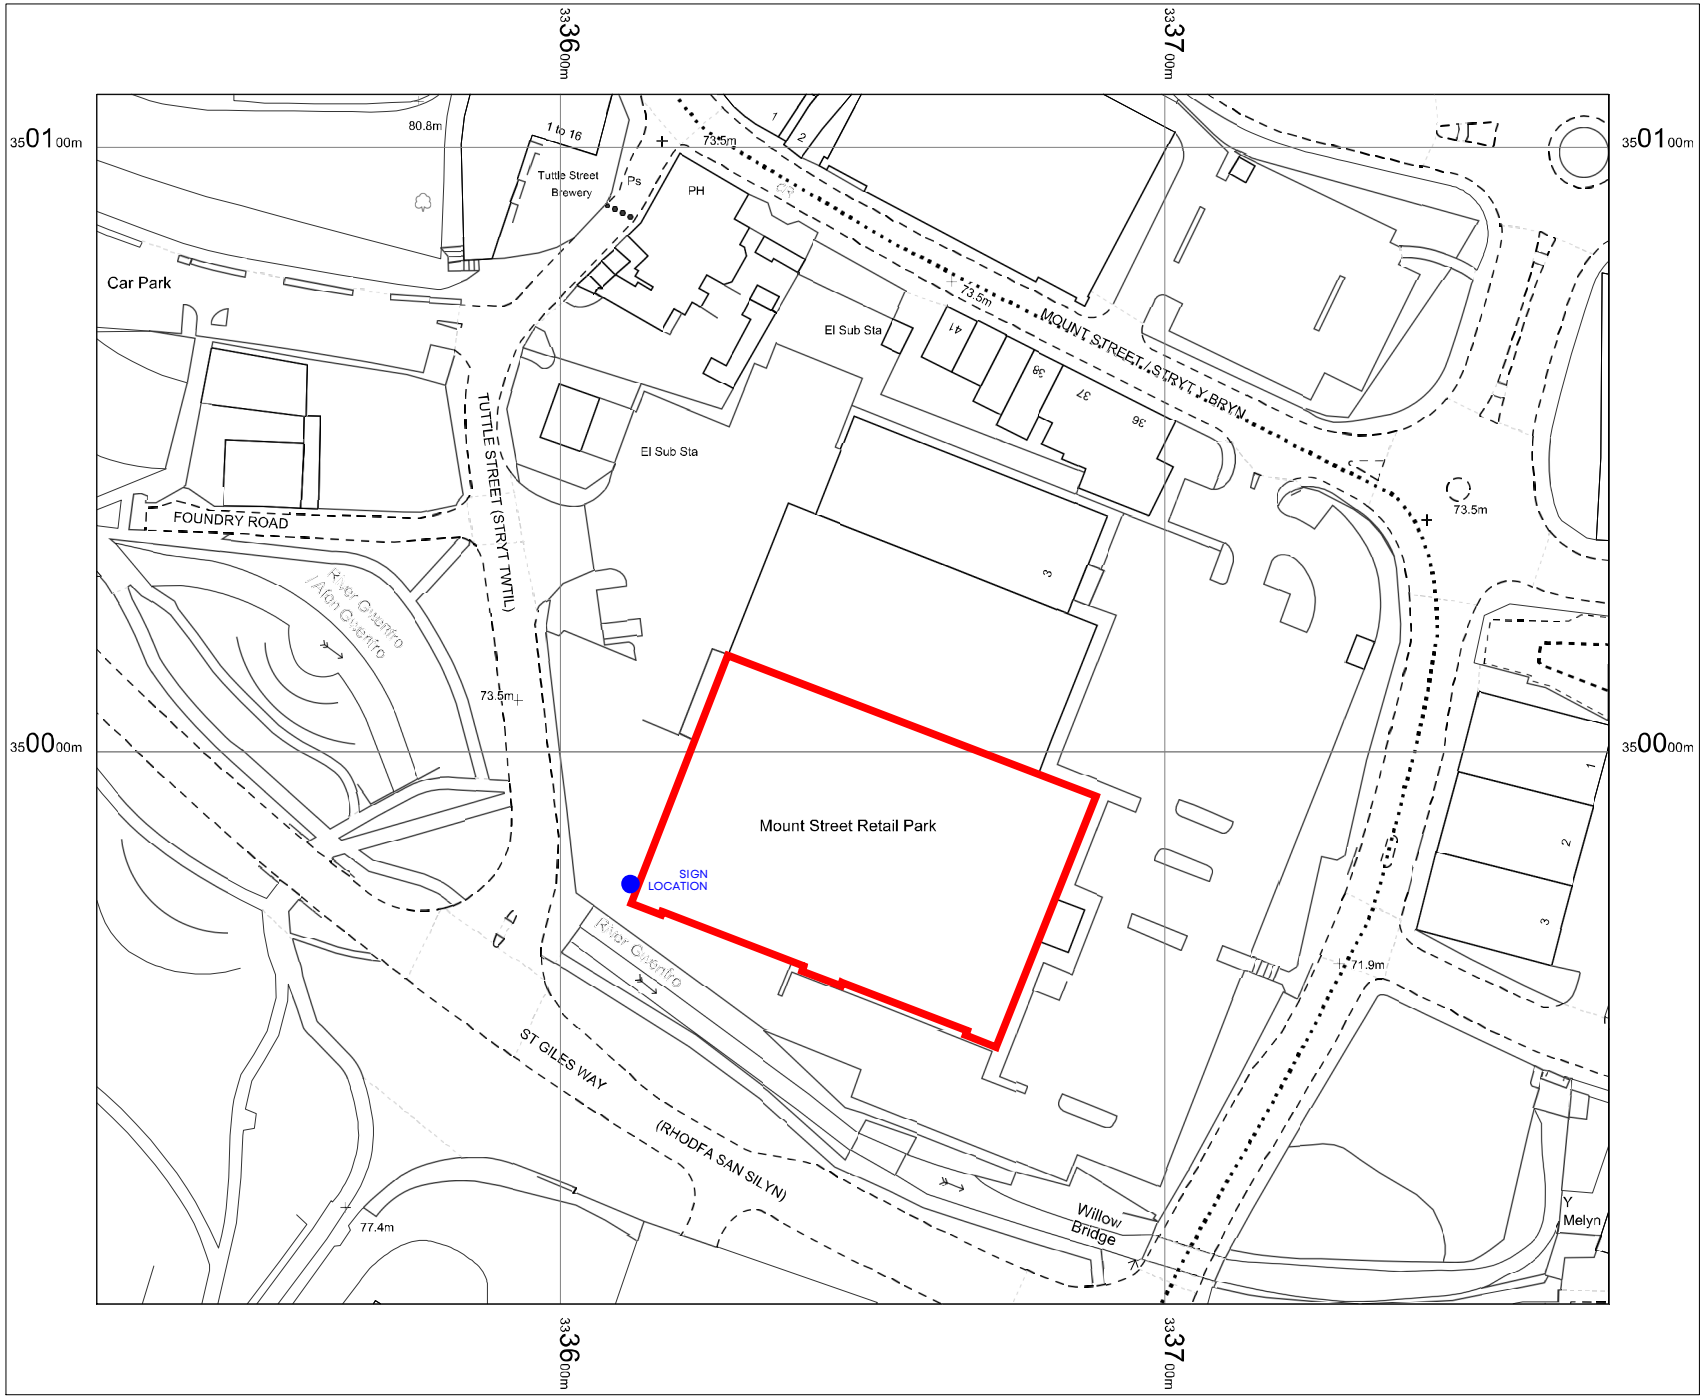

N

OS MasterMap 1250/2500/10000 scale
Monday, August 18, 2025, ID: BW1-01237688
maps.blackwell.co.uk

1:1250 scale print at A4, Centre: 333648 E, 350009 N

©Crown Copyright Ordnance Survey. Licence no. 100041041

Ordnance Survey Licensed Data

BLACKWELL'S MAPPING SERVICES
PERSONAL & PROFESSIONAL MAPPING
www.blackwellmapping.co.uk
TEL: 0800 151 2612
maps@blackwell.co.uk