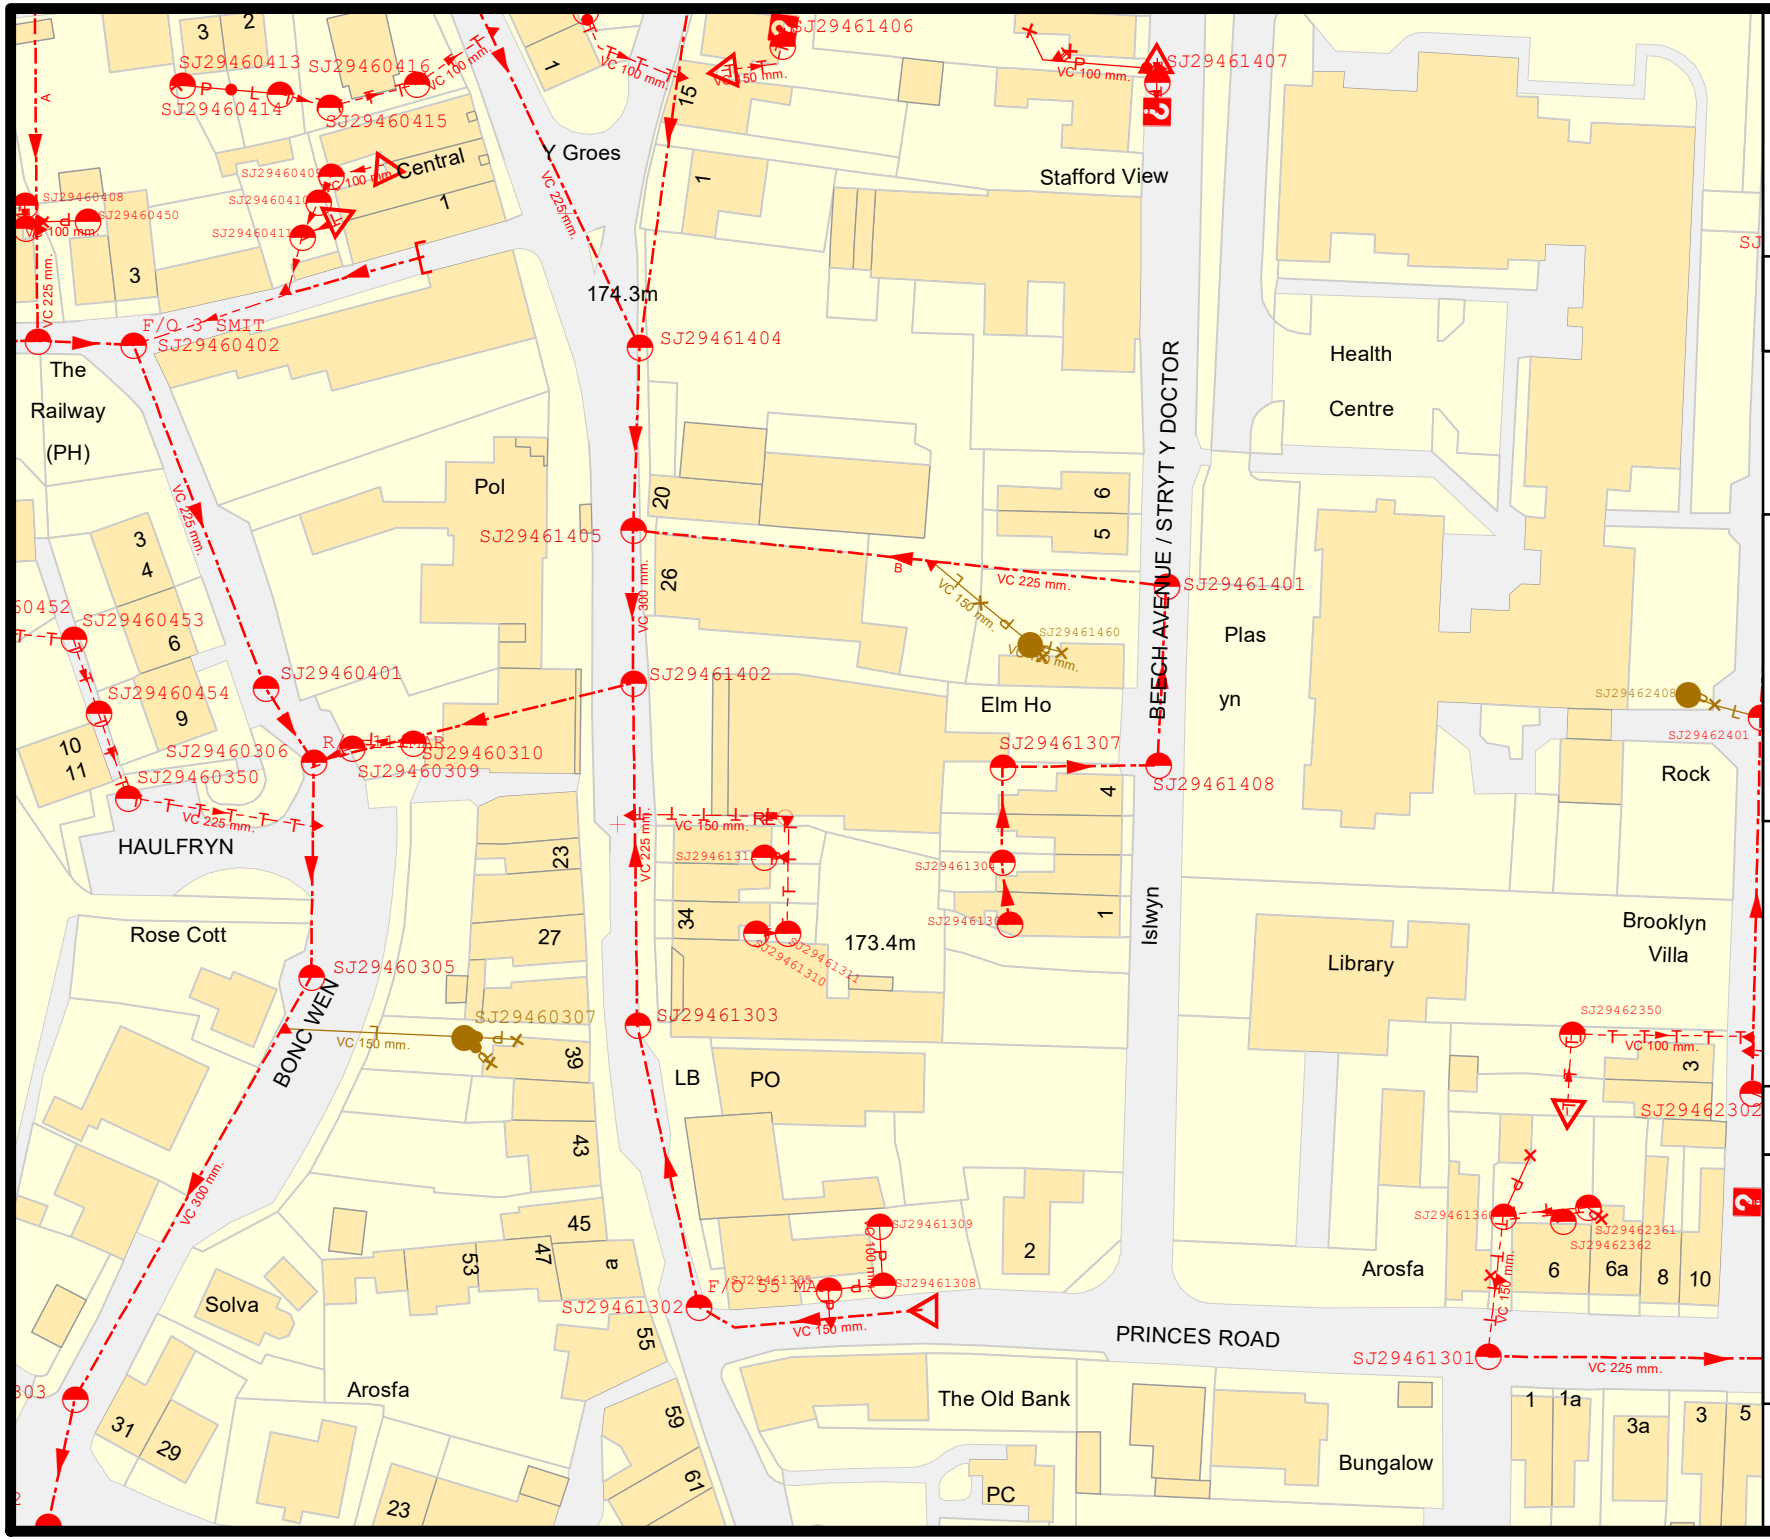

Dŵr Cymru
Welsh Water
PLA0089455 Sewer plan
N
W
E
S
LEGEND(Representative of most common features)
Waste network:
Foul chamber
Outfall
Surface water chamber
Lamphole
Combined chamber
Storm Overflow
Combined sewer overflow
Rising main
Special purpose chamber
Gravity sewer
Treatment works
Private sewer
Pumping station
Private sewer subject to Sect. 104 adoption agreement
NB: Sewer symbol colour indicates the type.
Private Sewer Transfer
RED - Combined
GREEN - Surface Water
BROWN - Foul
Purple - Former S24 sewers (for indicative purposes only)
Lateral Drain
Inspection Chamber
Notes:
Whilst every reasonable effort has been taken to correctly record the pipe material of DCWW assets, there is a possibility that in some cases pipe material (other than Asbestos Cement or Pitch Fibre) may be found to be asbestos cement (AC) or Pitch Fibre (PF) . It is therefore advisable that the possible presence of AC or PF pipes be anticipated and considered as part of any risk assessment prior to excavation
Dŵr Cymru Cyfyngedig ('the Company') gives this information as to the position of its underground apparatus by way of general guidance only and on the strict understanding that it is based on the best information available and no warranty as to its correctness is relied upon in the event of excavations or other works made in the vicinity of the company's apparatus. The onus of locating apparatus before carrying out any excavations rests entirely on you. The information which is supplied by the Company, is done so in accordance with statutory requirements of sections 198 and 199 of the Water Industry Act 1991 which is based upon the best information available and, in particular, but without prejudice to the generality of the foregoing, it should be noted that the records that are available to the Company may not disclose the existence of a water main, service pipe, sewer, lateral drain or disposal main and any associated apparatus laid before 1 September 1989, or, if they do, the particulars thereof including their position underground may not be accurate. It must be understood that the furnishing of this information is entirely without prejudice to the provision of the New Roads and Street Works Act 1991 and the Company's right to be compensated for any damage to its apparatus.
Service pipes are not generally shown but their presence should be anticipated.
EXACT LOCATIONS OF ALL APPARATUS TO BE DETERMINED ON SITE.
Reproduced by permission of the Ordnance Survey on behalf of HMSO. © Crown copyright and database right 2017. All rights reserved . Ordnance Survey Licence number 100019534
Map Ref: 329129,346397
Map scale: 1:850
Printed by: Stacey Harris
Printed on: 26 Aug 2025
Stafford View
Y Groes
Central
The Railway (PH)
Pol
Health Centre
BEECH AVENUE / STRYT Y DOCTOR
Plas yn Rock
Elm Ho
Islwyn
Brooklyn Villa
Library
HAULFRYN
Rose Cott
BONC WEN
Solva
Arosfa
LB
PO
PRINCES ROAD
The Old Bank
Bungalow
PC
174.3m
173.4m
SJ29461406
SJ29461407
SJ29460413
SJ29460416
SJ29460414
SJ29460415
SJ29460408
SJ29460450
SJ29460409
SJ29460410
SJ29460411
SJ29460412
SJ29460402
SJ29461404
SJ29461405
SJ29461401
SJ29460453
SJ29460454
SJ29460401
SJ29460306
SJ29460310
SJ29460309
SJ29460350
SJ29461402
SJ29461307
SJ29461408
SJ29462408
SJ29462401
SJ29461460
SJ29461311
SJ29461306
SJ29461305
SJ29461310
SJ29461312
SJ29460305
SJ29460307
SJ29461303
SJ29462350
SJ29462302
SJ29462361
SJ29462362
SJ29461309
SJ29461308
SJ29461302
SJ29461301
F/O 3 SMIT
F/O 55 MA
VC 225 mm.
VC 300 mm.
VC 150 mm.
VC 100 mm.