

Rev	Revision note	Date

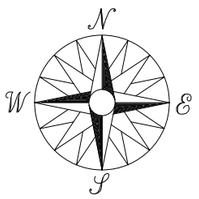

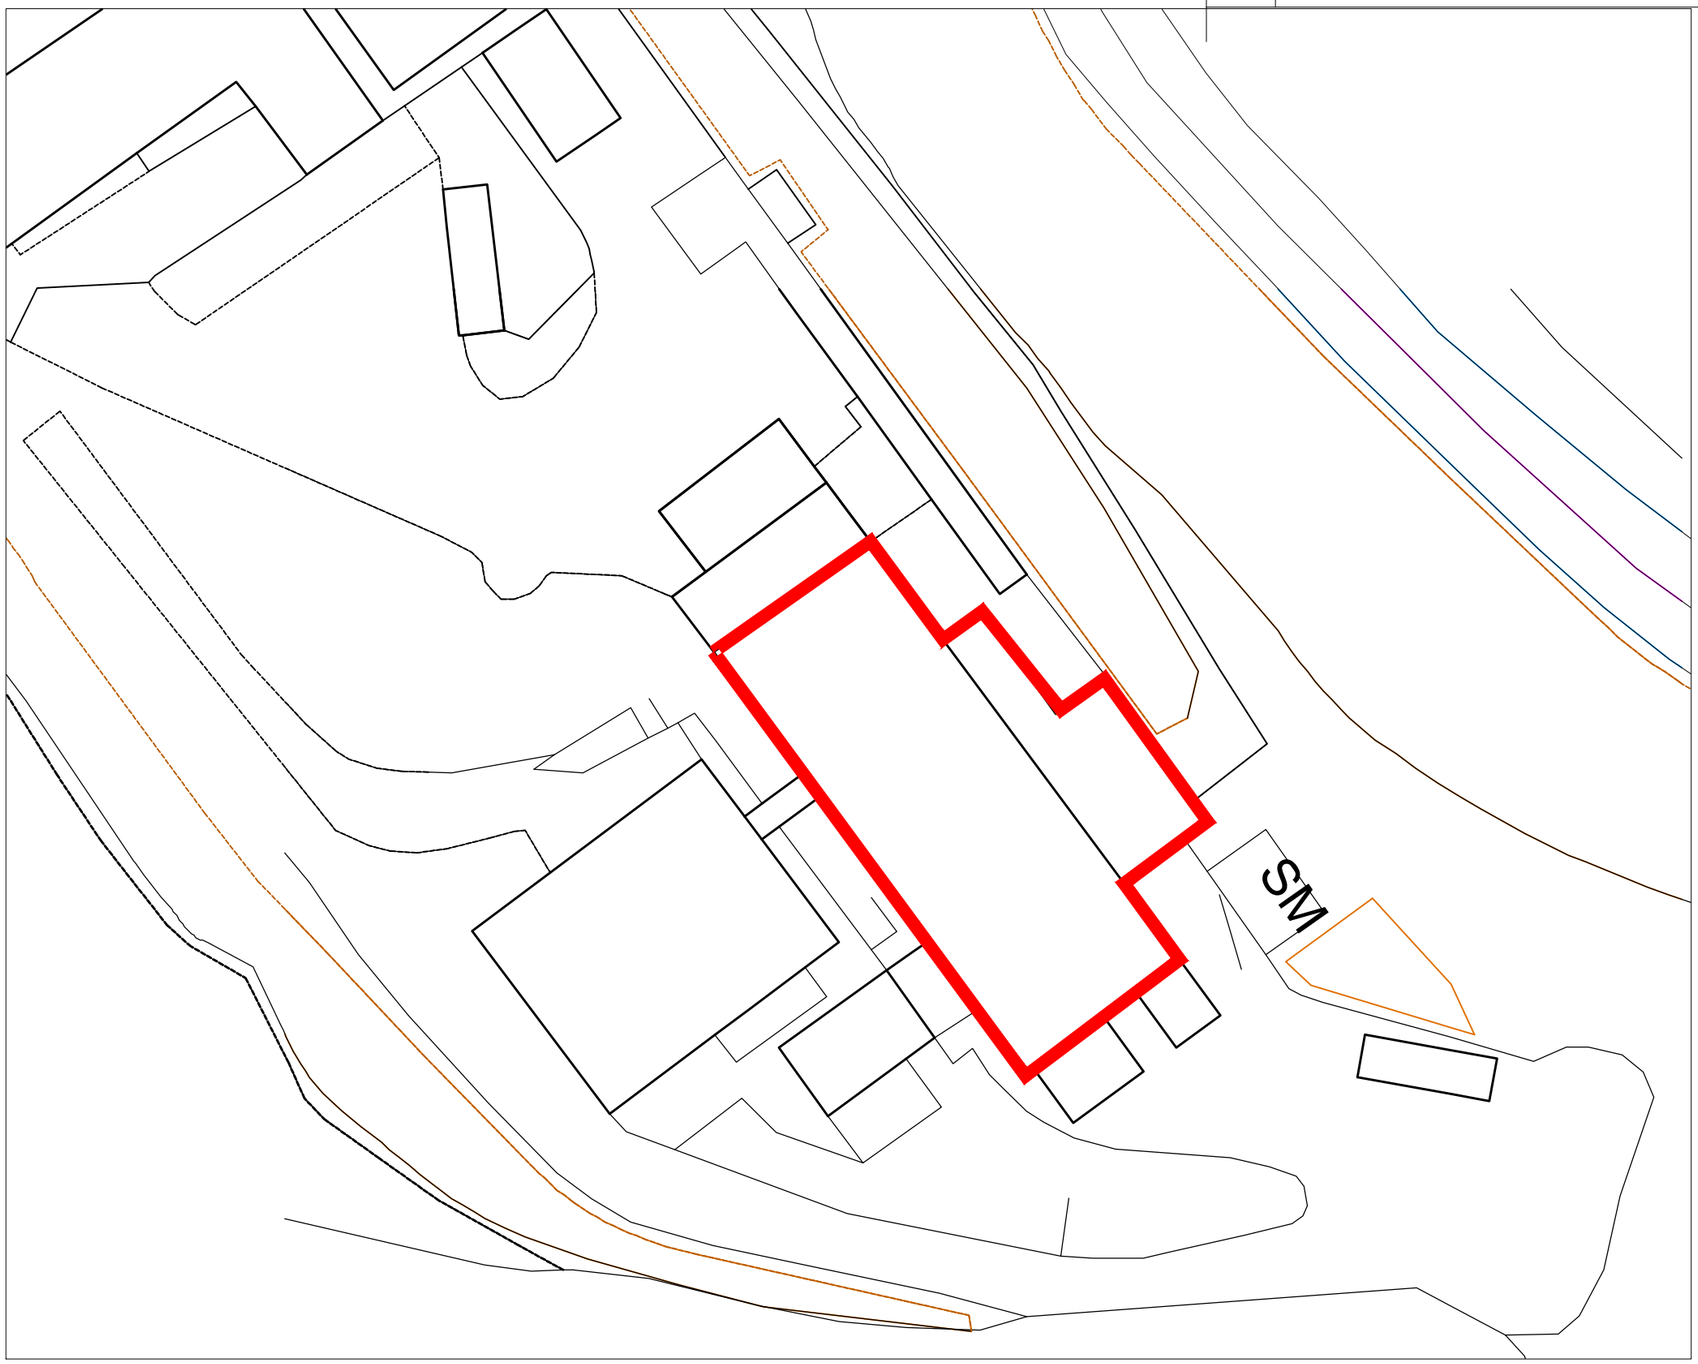

Ordnance Survey, (c) Crown Copyright 2025. All rights reserved. Licence number 100022432

1:500 | 5m 10m 15m 20m 25m 30m 35m 40m

BLOCK PLAN Scale 1:500 @ A3

CONCEPT TOWN PLANNING

Job CENTRAL BUILDINGS
LLAY INDUSTRIAL ESTATE MOLD ROAD
CEFN-Y-BEDD. WREXHAM LL12 9YG

Title BLOCK PLAN

Client
MR D HITCHMOUGH

Date April 25 | Scale AS NOTED

Drawing No CP-484/ 02

All dimensions to be checked prior to construction on site. Any discrepancies are to be immediately noted to the office of origin. Do not scale drawings. Figured dimensions to be used only.