
Existing Site Plan

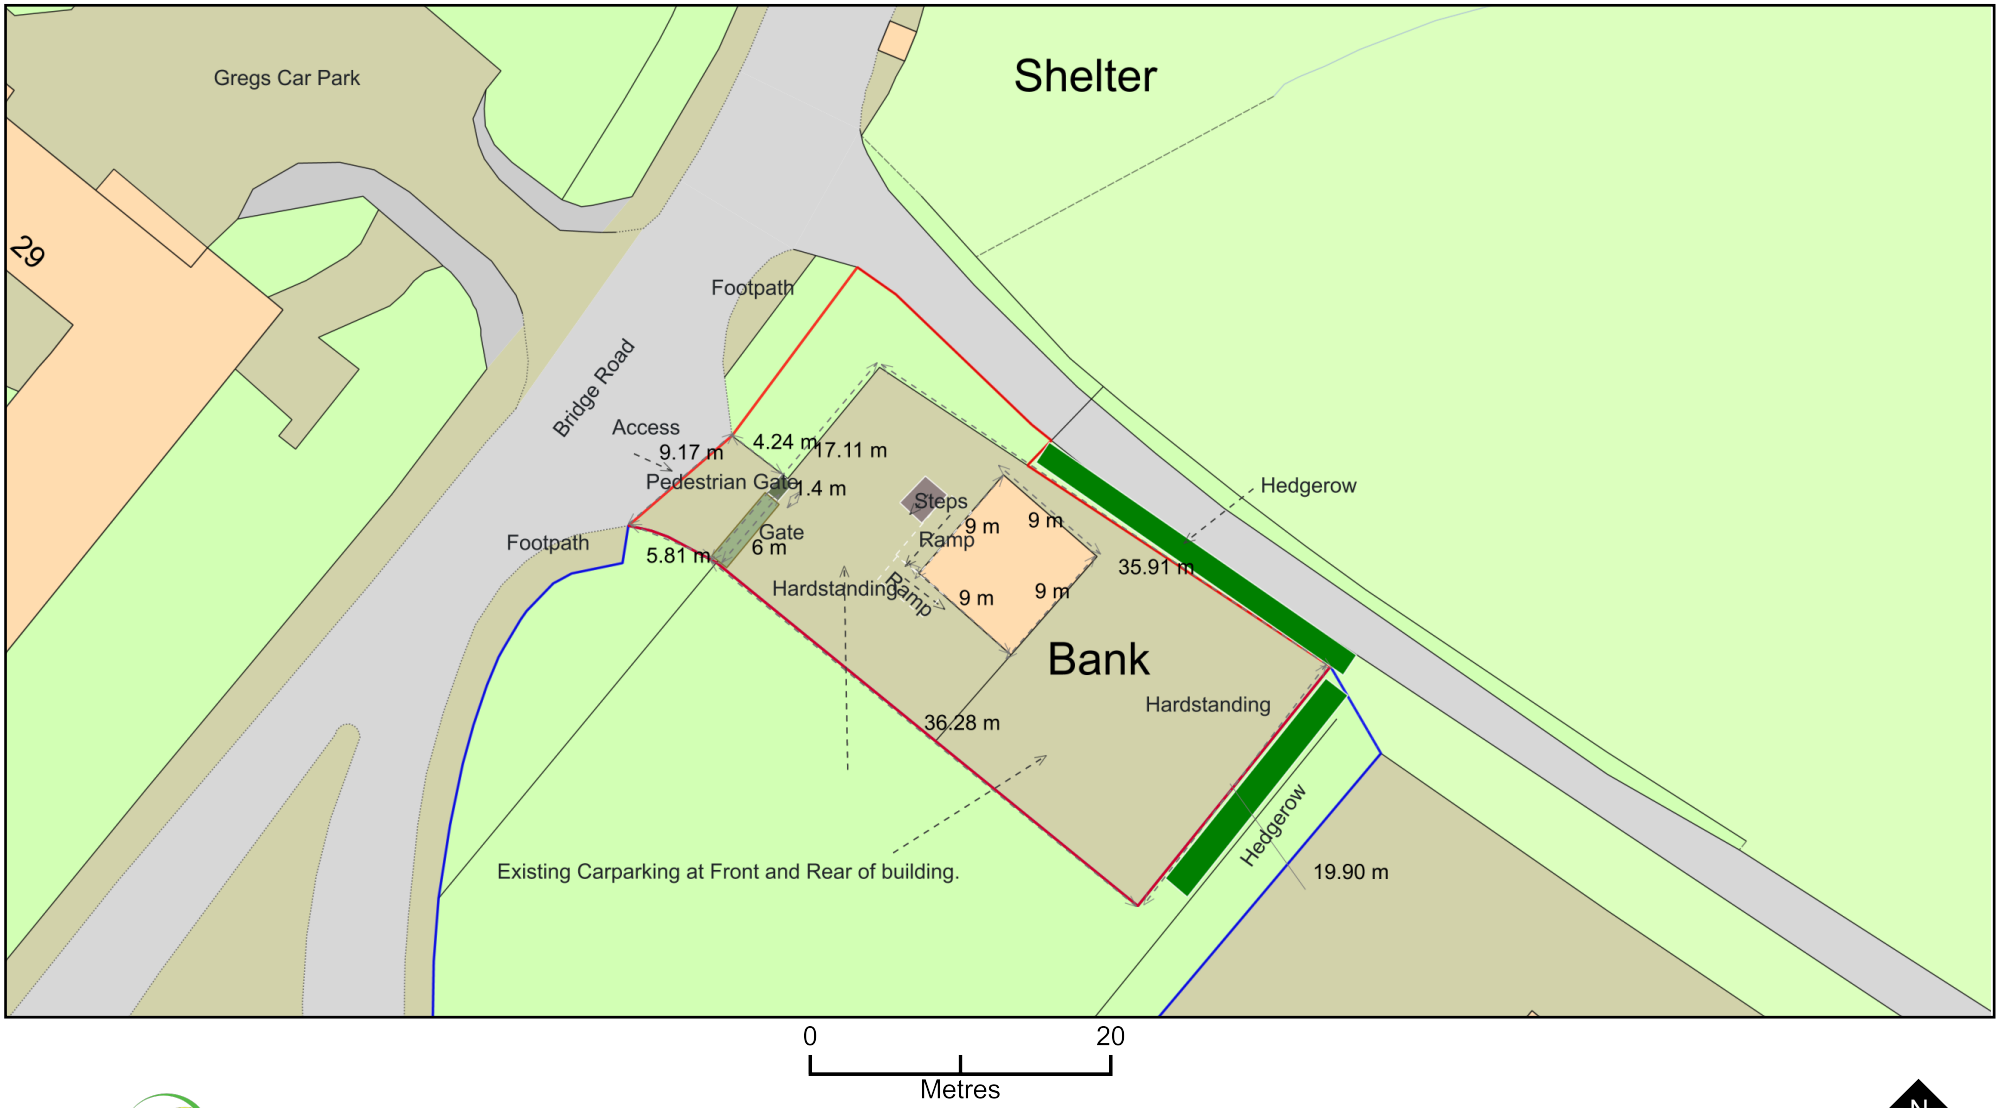

ReQuestaPlan

Plan Produced for:	Wrexham Borough Council
Date Produced:	26 Aug 2025
Plan Reference Number:	TQRQM25225134217930
Scale:	1:500 @ A4

© Crown copyright and database rights 2025 OS 100042766