

PROPOSED NEW DWELLING AT TANYFFORDD RUTHIN ROAD, BWLCHGWYN, WREXHAM, LL11 5UU.	Date July 2025	Drawing No. 996/3
	Scale 1 : 100 at A3	Revisions C

PROPOSED SIDE ELEVATION

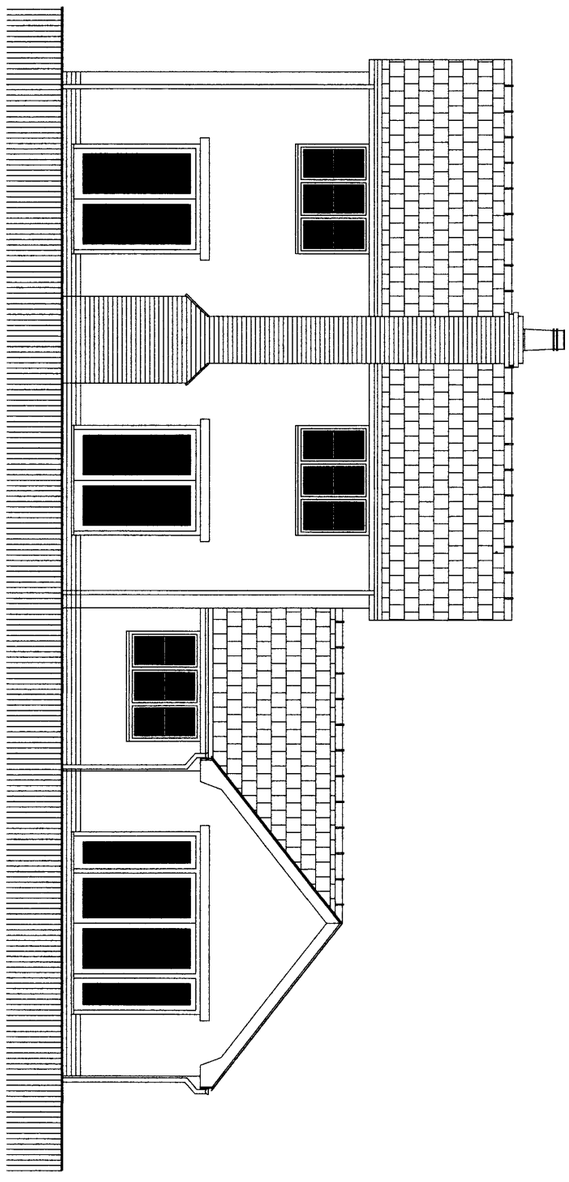

PROPOSED SIDE ELEVATION

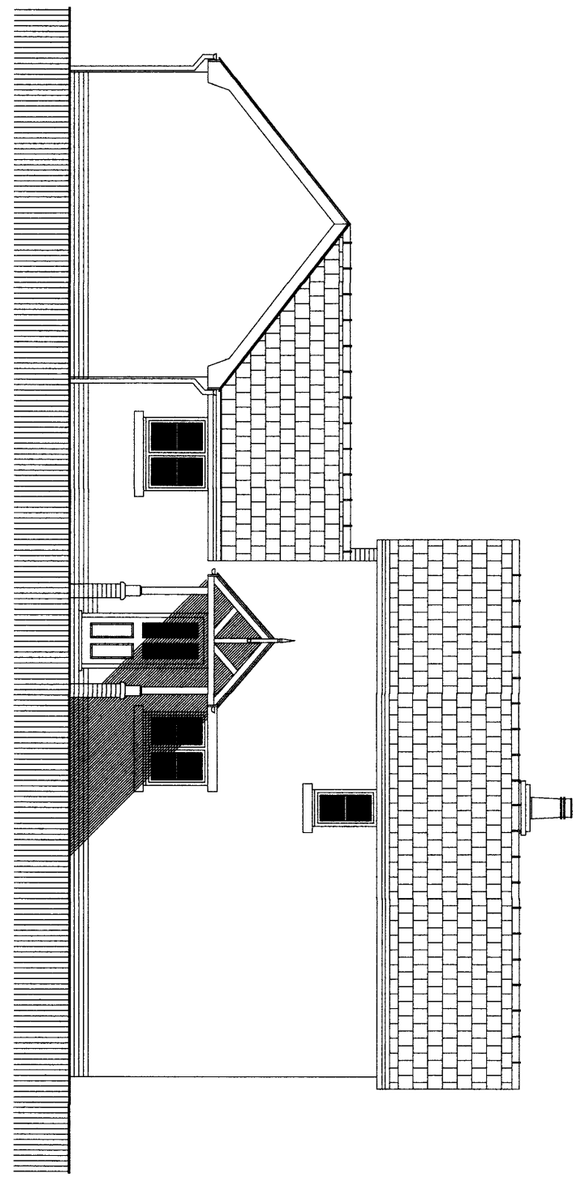

Scale 1:100 at A3

0 1 2 3 7 8 9 10

PROPOSED