


North Elevation - Proposed

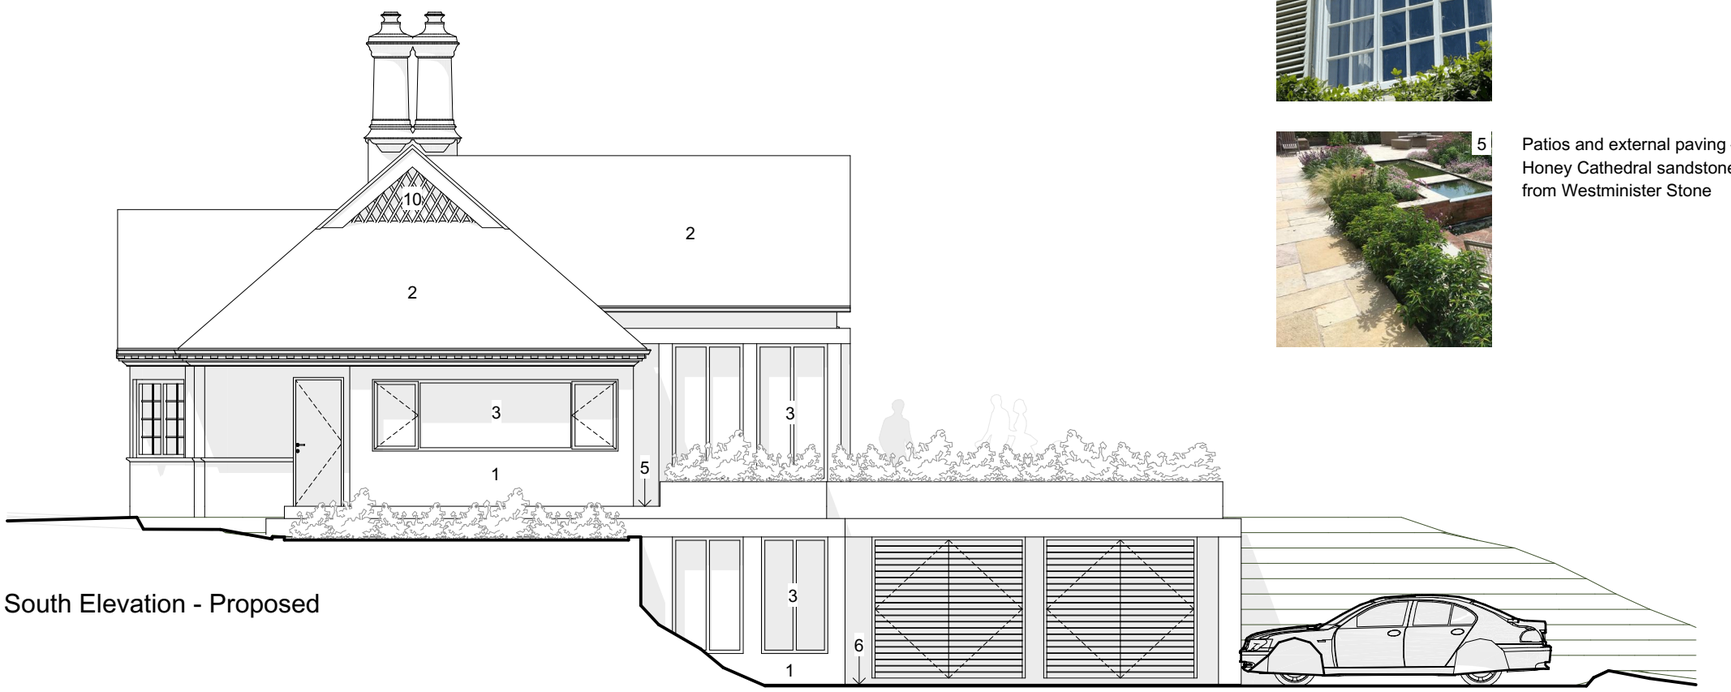

South Elevation - Proposed


1

Reclaimed clay bricks and lime mortar to match existing – sourced from The Reclaimed Brick Co.


2

Reclaimed clay roof tiles to match existing – sourced from Cawarden Reclamation


3

High-performance steel framed windows and doors to south elevation – Crittal Bespoke


4

High-performance steel framed windows and doors to north elevation, matching existing – Crittal Homelight plus

5

Patios and external paving – Hand Cut Honey Cathedral sandstone paving from Westminister Stone


6

Driveways – Breedon Amber self binding gravel


7

Boundary wall – low stone wall with cast-iron railing above


8

Gates – 12 ft cast-iron gate from Period Gates, Stirling Collection


9

Metal Estate Railings to boundary between the property and the paddocks


10

New timber gables to match existing

Rev. ID	Ch. ID	Change Name	Date	Modified by
00	Ch-020	External finishes schedule added	29-Jul-25	Matt

PL18 Rev 00 | Planning Application | External Finishes | 29 July 2025

2304 | Horsley Lodge Marford, Wrexham | 1:100_A3

www.flintarchitecture.com
info@flintarchitecture.com
+44 (0) 7388 199878

FLINT ARCHITECTURE