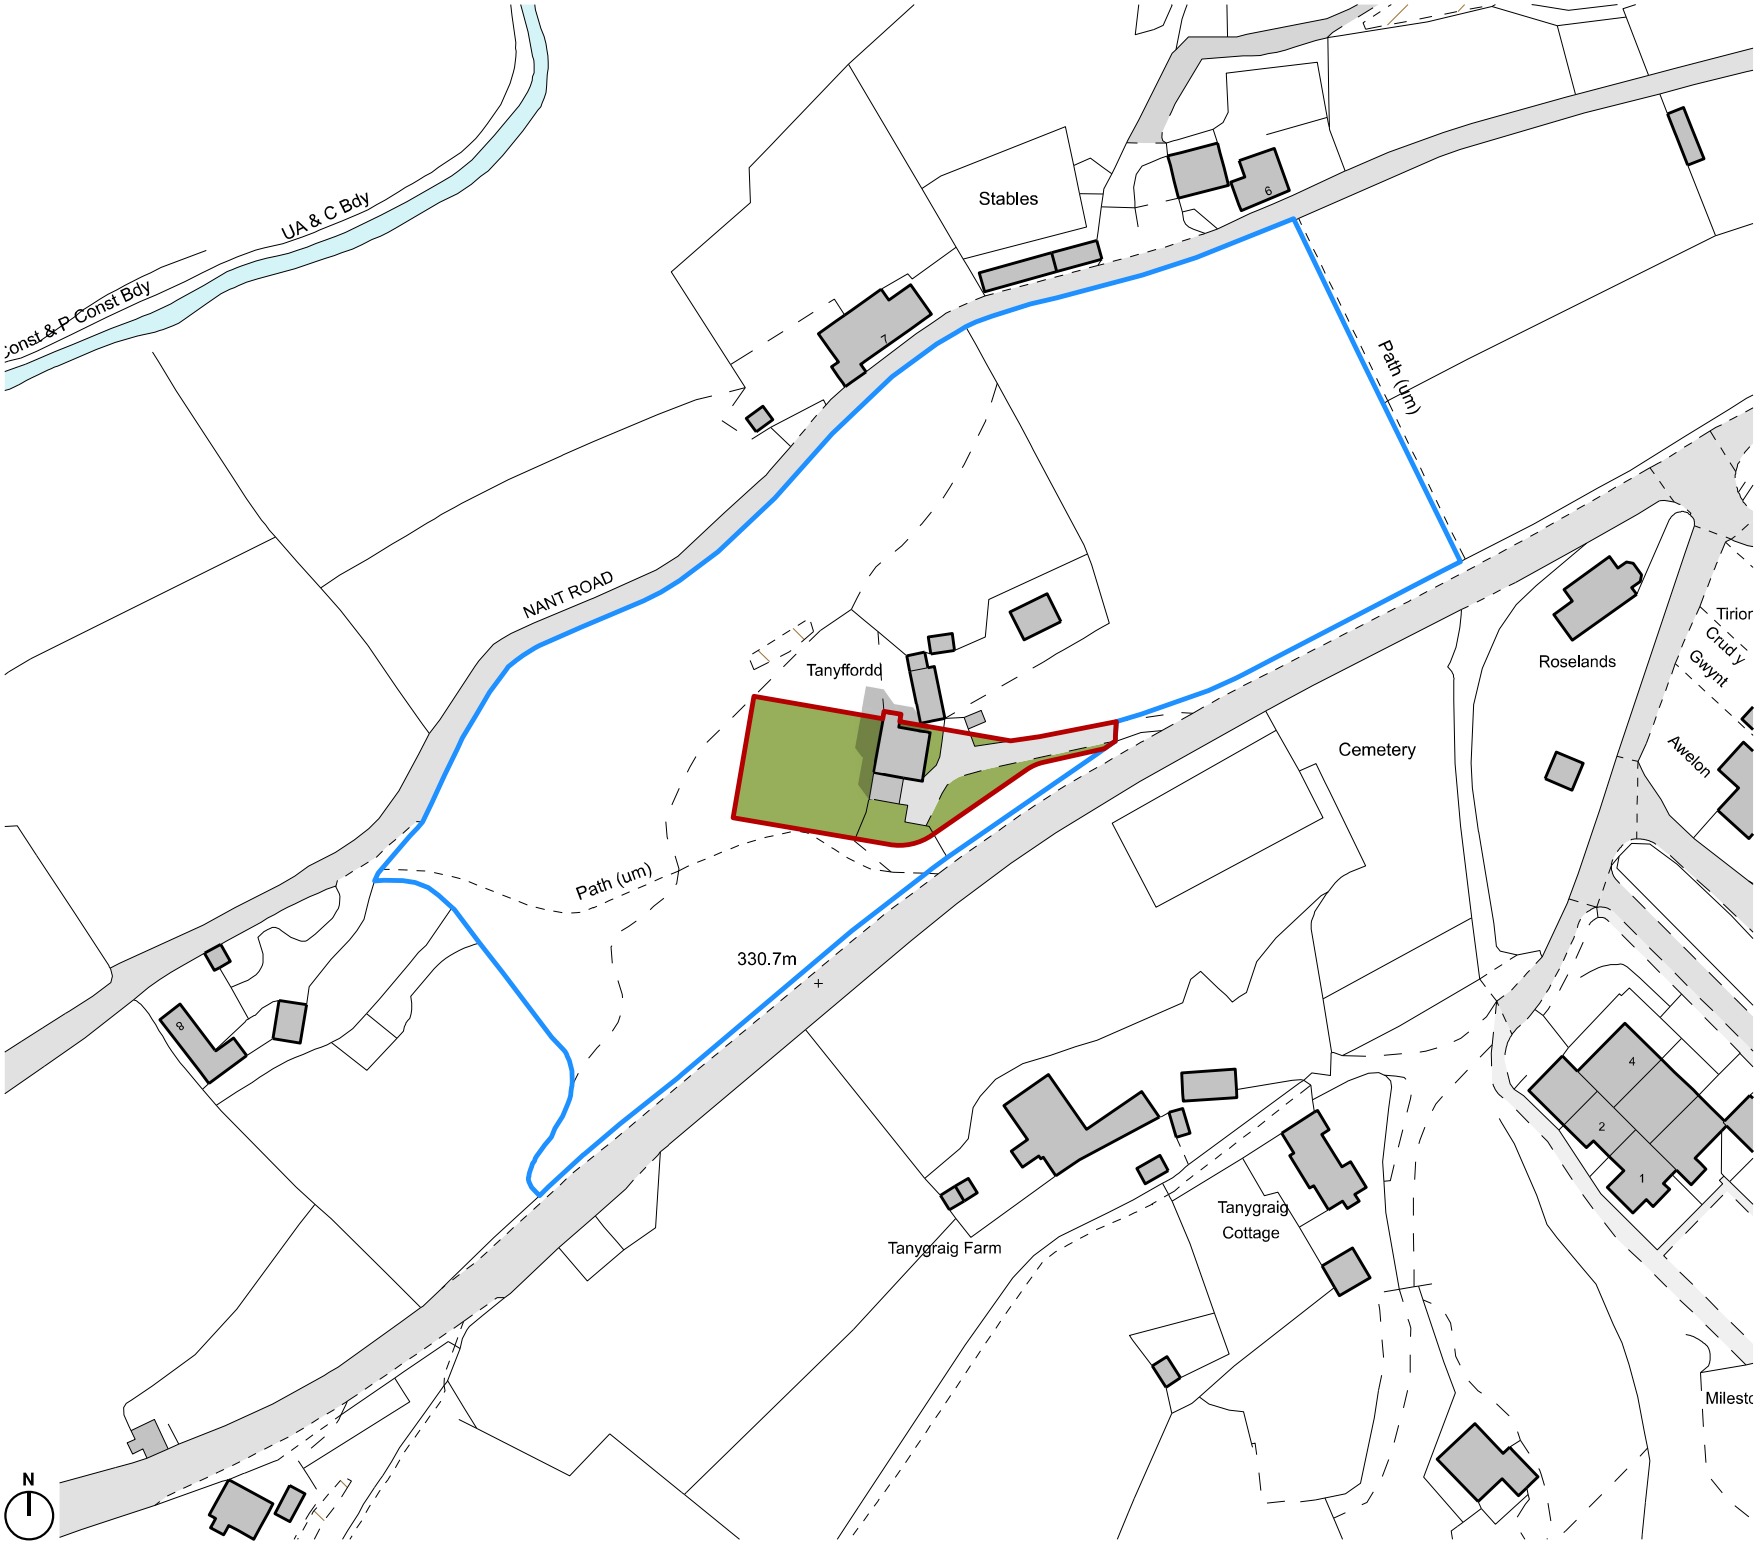


Drawing Key

- Site Boundary (1122m²)
- Ownership Boundary
- Existing Buildings
- Existing Driveway
- Existing Fence/Boundary
- Existing Garden

Clwydian Planning

55 Well Street, Ruthin
Denbighshire, LL15 1AF
www.clwydianplanning.co.uk
07738 291 642
mail@clwydianplanning.co.uk

Project. Tanyffordd, Bwlchgwyn, Wrexham, LL11 5UU

Drawing No. 27D.A001 | Revision. P01

Scale. 1:1000 | Paper Size. A3 | Date. 30.07.2025

Existing Site Location Plan