
Location Plan

Site Address: **Easting: 326603 Northing: 342567**

Date Produced: **04-Sep-2025**

Scale: **1:1250 @A3**

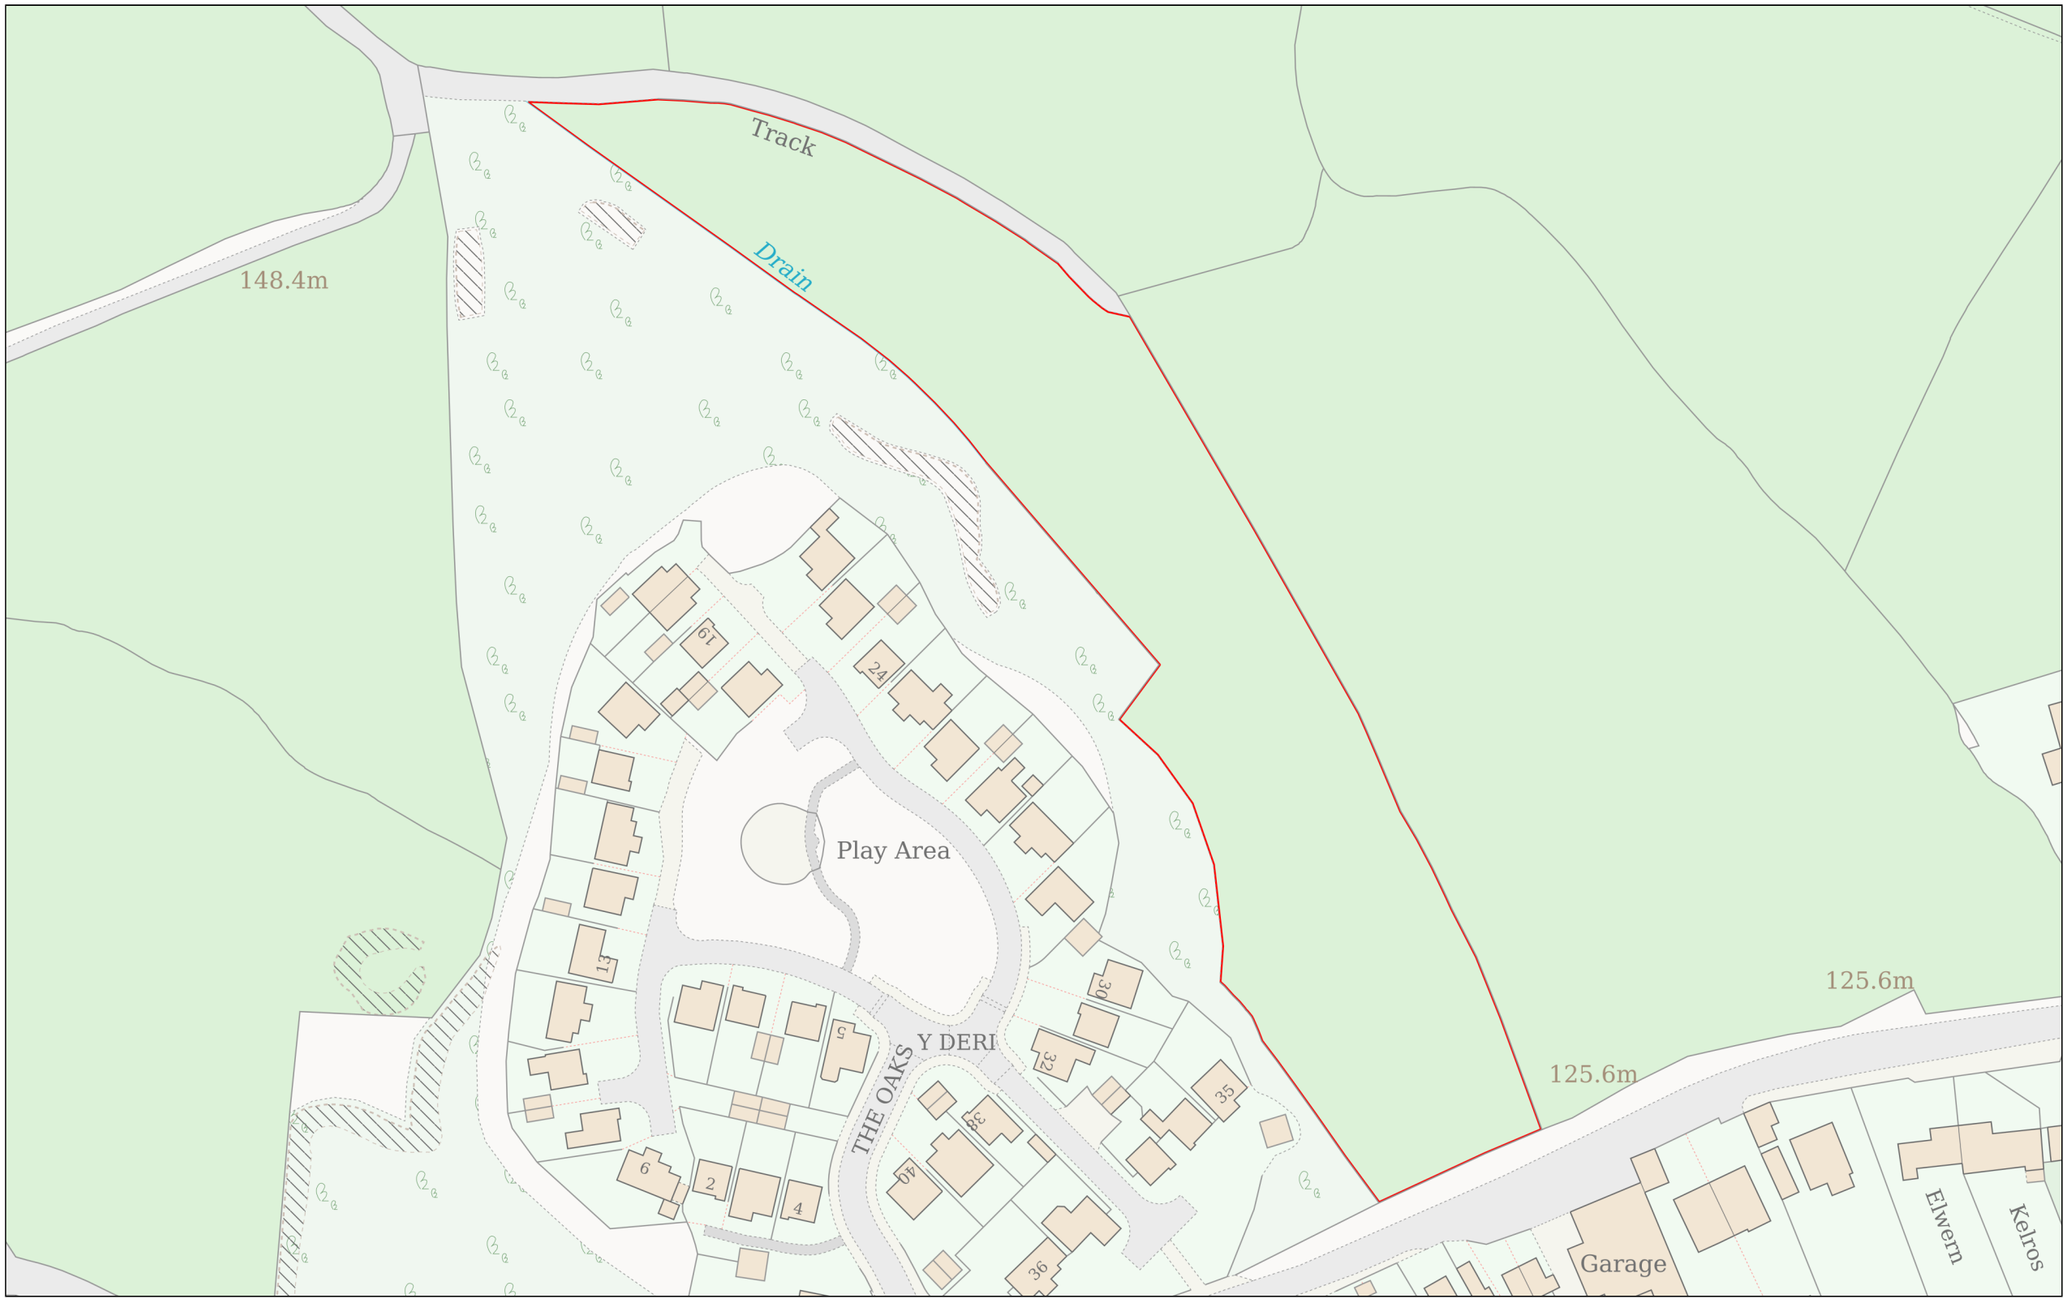

Planning Portal Reference: **PP-14306052v1**

0 50

Metres

Powered By TerraQuest

© Crown copyright and database rights 2025 OS 100042766