
potterton

PA-1073-Overton- Landscape GA

REV A

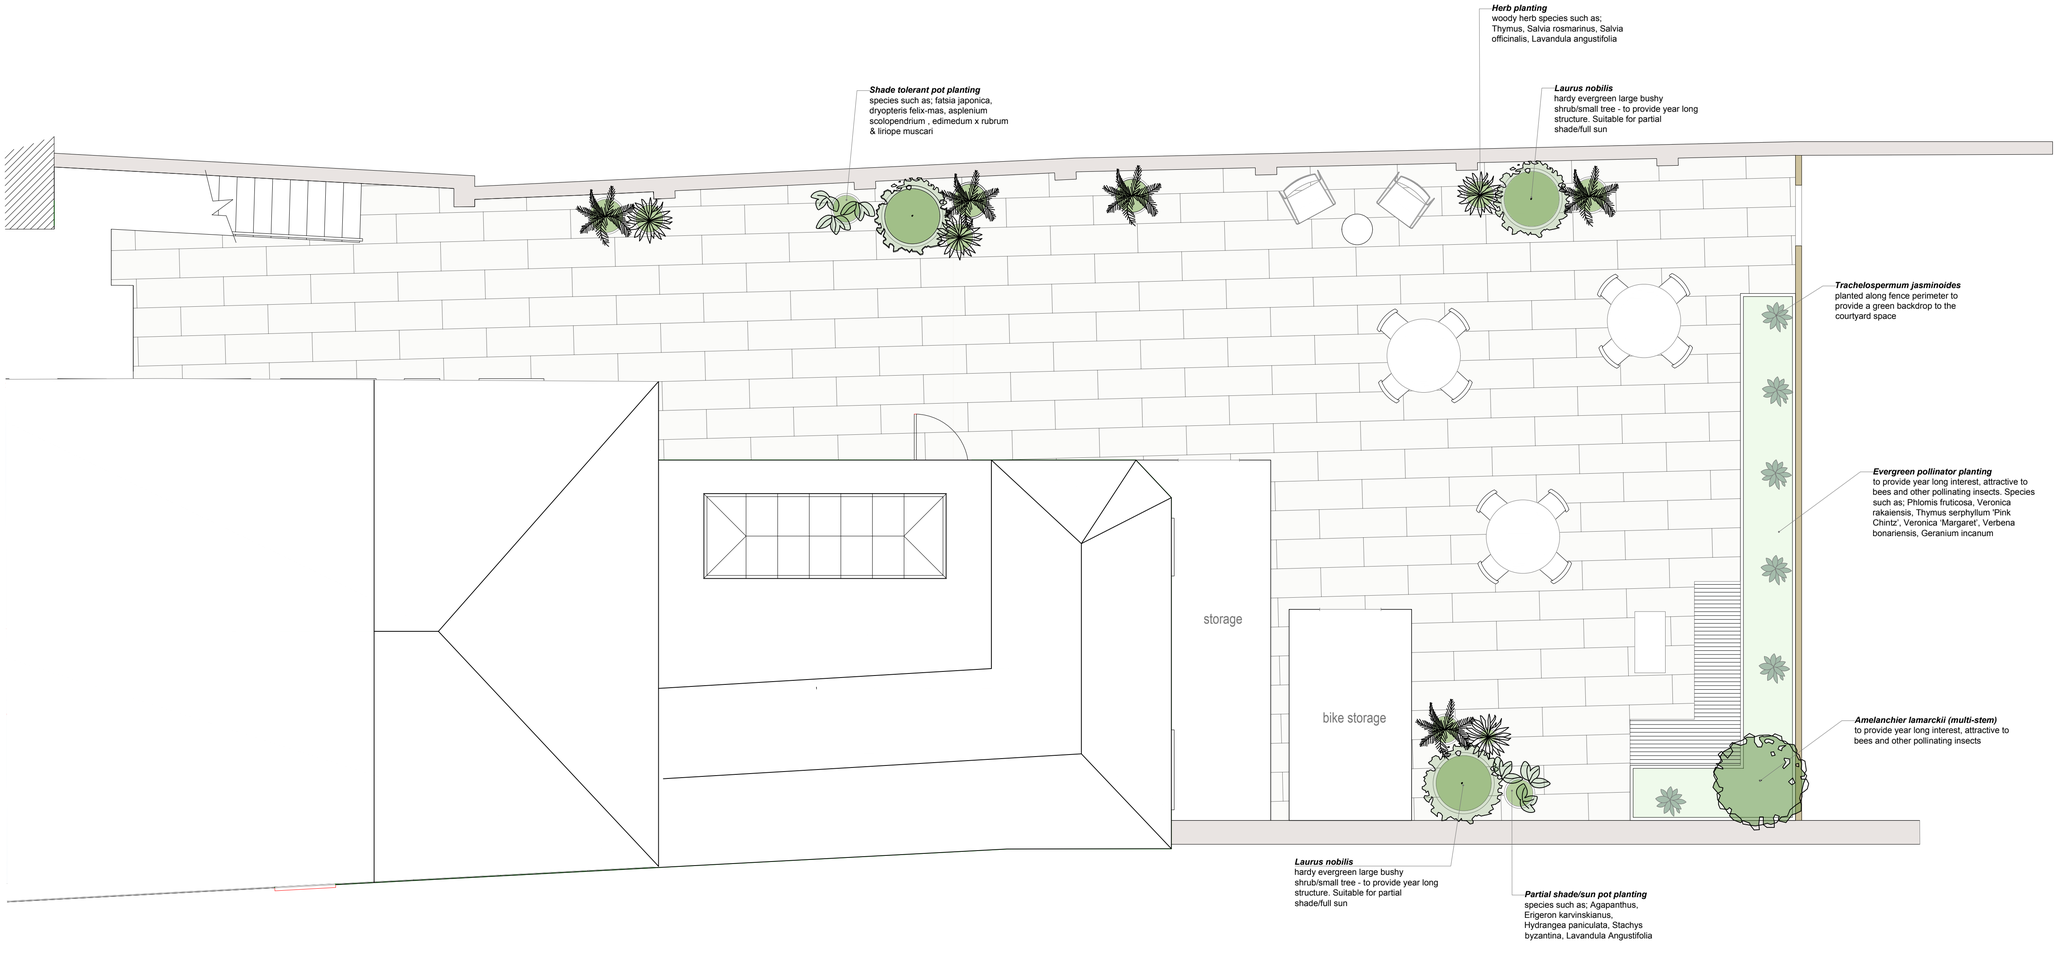

Herb planting
woody herb species such as;
Thymus, Salvia rosmarinus, Salvia officinalis, Lavandula angustifolia

Shade tolerant pot planting
species such as; fatsia japonica, dryopteris felix-mas, asplenium scolopendrium , edimedum x rubrum & liriope muscari

Laurus nobilis
hardy evergreen large bushy shrub/small tree - to provide year long structure. Suitable for partial shade/full sun

Trachelospermum jasminoides
planted along fence perimeter to provide a green backdrop to the courtyard space

Evergreen pollinator planting
to provide year long interest, attractive to bees and other pollinating insects. Species such as; Phlomis fruticosa, Veronica rakaiensis, Thymus serphyllum 'Pink Chintz', Veronica 'Margaret', Verbena bonariensis, Geranium incanum

Amelanchier lamarckii (multi-stem)
to provide year long interest, attractive to bees and other pollinating insects

Laurus nobilis
hardy evergreen large bushy shrub/small tree - to provide year long structure. Suitable for partial shade/full sun

Partial shade/sun pot planting
species such as; Agapanthus, Erigeron karvinskianus, Hydrangea paniculata, Stachys byzantina, Lavandula Angustifolia

1:50

1m 0 1m 2m 3m 4m 5m


N

precedent images


Climbing Trachelospermum Jasminoides


Hydrangea paniculata


Mixed species pot planting

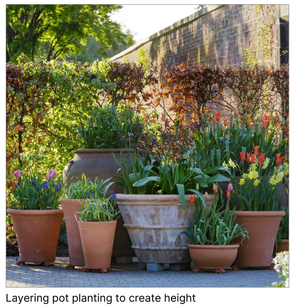
Layering pot planting to create height


Blossoming amelanchier lamarckii


Mixed use of planters and pot planting, small trees and shrubs, to create depth and interest within a courtyard garden

landscape architecture

potterton associates ltd

9 Silverdale Avenue Worcester WR5 1PY

design.potterton@gmail.com www.pottertonassociates.com

client
Asquith Development

project
White Horse Inn - Overton

drawing title
Landscape scheme

job no.	date	scale	rev.	date
1073	Jan 2025	1:50 @ A1	A	10.01.2025

drg. no.
PA-1073-Overton- Landscape GA

The copyright of this design and of this drawing are the property of Potterton Associates Ltd and must not be copied without prior written consent. Do not scale from this drawing. All dimensions must be checked on site before any construction work commences and any discrepancies must immediately be brought to our attention.