Cycle Parking / Storage

In line with LPGN 16, which requires a minimum of two secure cycle parking spaces per dwelling, the proposed development makes appropriate provision for cycle storage. As shown on the landscape plan, secure bicycle storage will be provided within the rear communal courtyard, offering convenient and accessible parking for residents.

In addition, the building's cellar offers further capacity for secure cycle storage. This space will be well-lit and suitable for the installation of bicycle racks, providing an enclosed and weather-protected alternative to the outdoor provision.


Together, these measures ensure that the development comfortably meets—and can exceed—the requirements of LPGN 16, with provision for at least 12 secure cycle parking spaces across the site.

See landscape plan below

potterton

PA-1073-Overton- Landscape GA

REV A

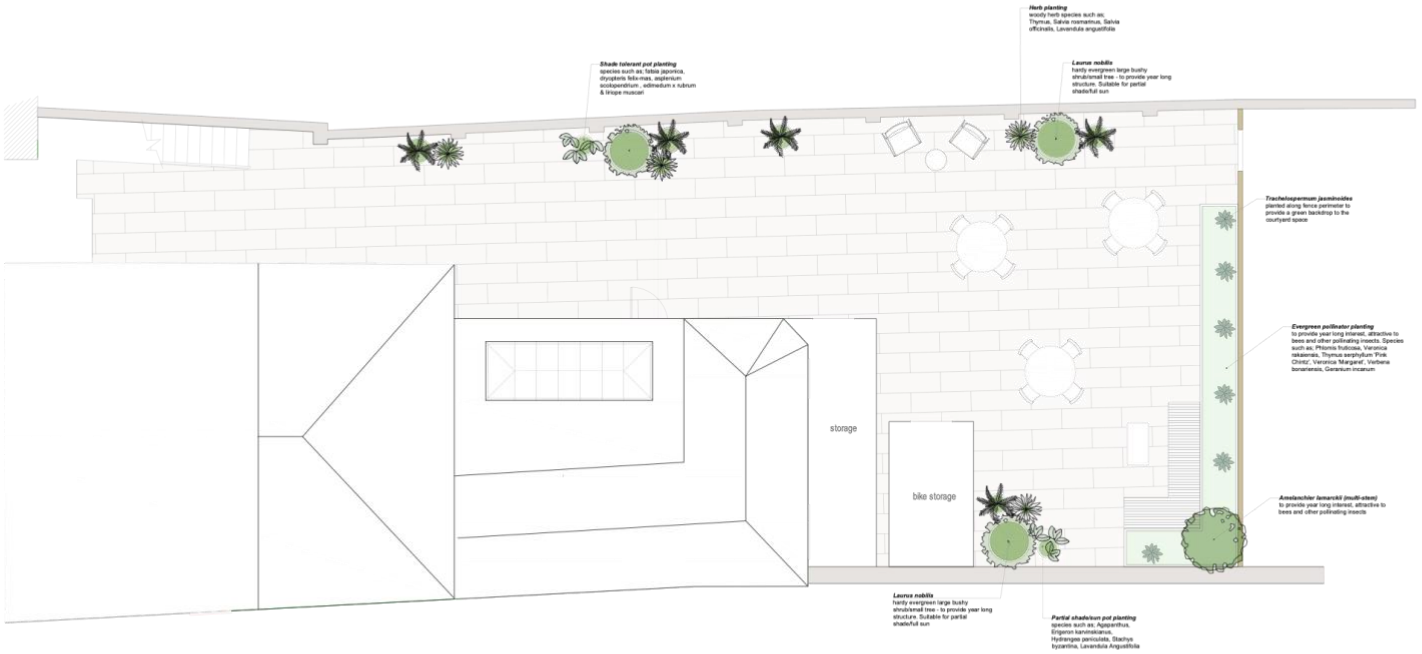

1:50

1m 0 1m 2m 3m 4m 5m

N

precedent images



Climbing Trachelospermum Jasminoides



Hydrangea paniculata



Mixed species pot planting



Layering pot planting to create height



Blossoming amelanchier lamarckii



Mixed use of planters and pot planting, small trees and shrubs, to create depth and interest within a courtyard garden

landscape architecture

potterton associates ltd

9 Silverdale Avenue Worcester WR5 1PY

design.potterton@gmail.com www.pottertonassociates.com

client
Asquith Development

project
White Horse Inn - Overton

drawing title
Landscape scheme

job no.	date	scale	rev.	date
1073	Jan 2025	1:50 @ A1	A	10.01.2025

dtg. no.
PA-1073-Overton- Landscape GA

The copyright of this design and of this drawing are the property of Potterton Associates Ltd and must not be copied without prior written consent. Do not scale from this drawing. All dimensions must be checked on site before any construction work commences and any discrepancies must immediately be brought to our attention.