Barn Conversion @ Wallington Farm, Worthenbury, Wrexham, LL13 0AL

CHARTERHOUSE

CHARTERED SURVEYORS & ENGINEERS

4 Chantry Court, Chester, Cheshire, CH1 4QN
T: 01244 220 014
E: info@charterhouse-surveyors.co.uk
W: www.charterhouse-surveyors.co.uk







GENERAL NOTES:


This drawing is copyrighted and must not be reproduced or copied in whole or in part without the written consent of Charterhouse.


No dimensions are to be scaled from this drawing.

All dimensions are to be checked on site prior to the commencement of works.

All works are to be carried out in accordance with statutory regulations and must comply with British Standards and relevant codes of practice.

Any discrepancies to be reported to Charterhouse prior to commencement of works.

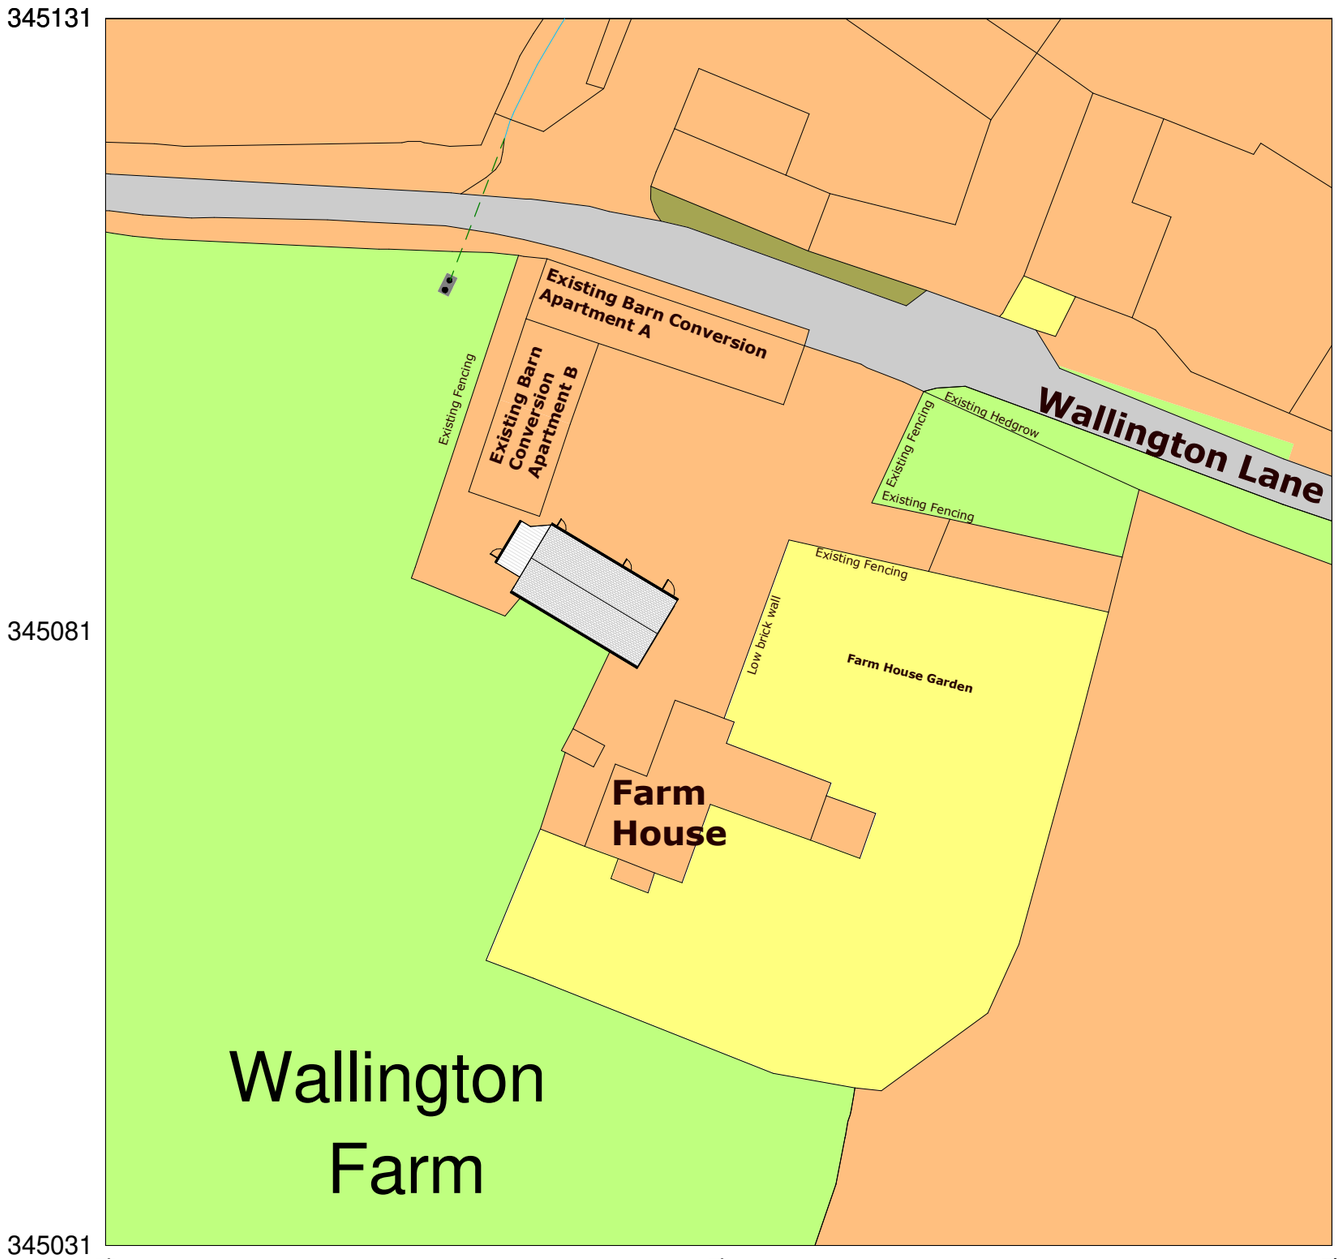

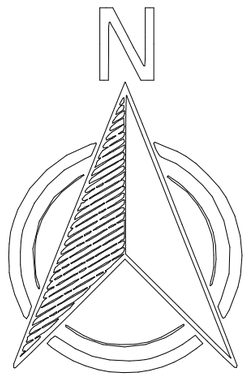

Site Plan Existing

1 : 500

Project Title:	Pre-Application for Barn Conversion @ Wallington Farm, Worthenbury, Wrexham, LL13 0AL
Drawing Title:	Site Plan Existing
Client:	Ms Tracey Manning
Project Number:	AD24-0128
Date:	22.08.25
Drawn by:	JS
Checked by:	GW
Drawing number:	A2
Scale @ A3:	1 : 500

CHARTERHOUSE
CHARTERED SURVEYORS & ENGINEERS

4 Chantry Court, Chester, Cheshire, CH1 4QN

T: 01244 220 014
E: info@charterhouse-surveyors.co.uk
W: www.charterhouse-surveyors.co.uk

GENERAL NOTES:


This drawing is copyrighted and must not be reproduced or copied in whole or in part without the written consent of Charterhouse.

No dimensions are to be scaled from this drawing.

All dimensions are to be checked on site prior to the commencement of works.

All works are to be carried out in accordance with statutory regulations and must comply with British Standards and relevant codes of practice.

Any discrepancies to be reported to Charterhouse prior to commencement of works.

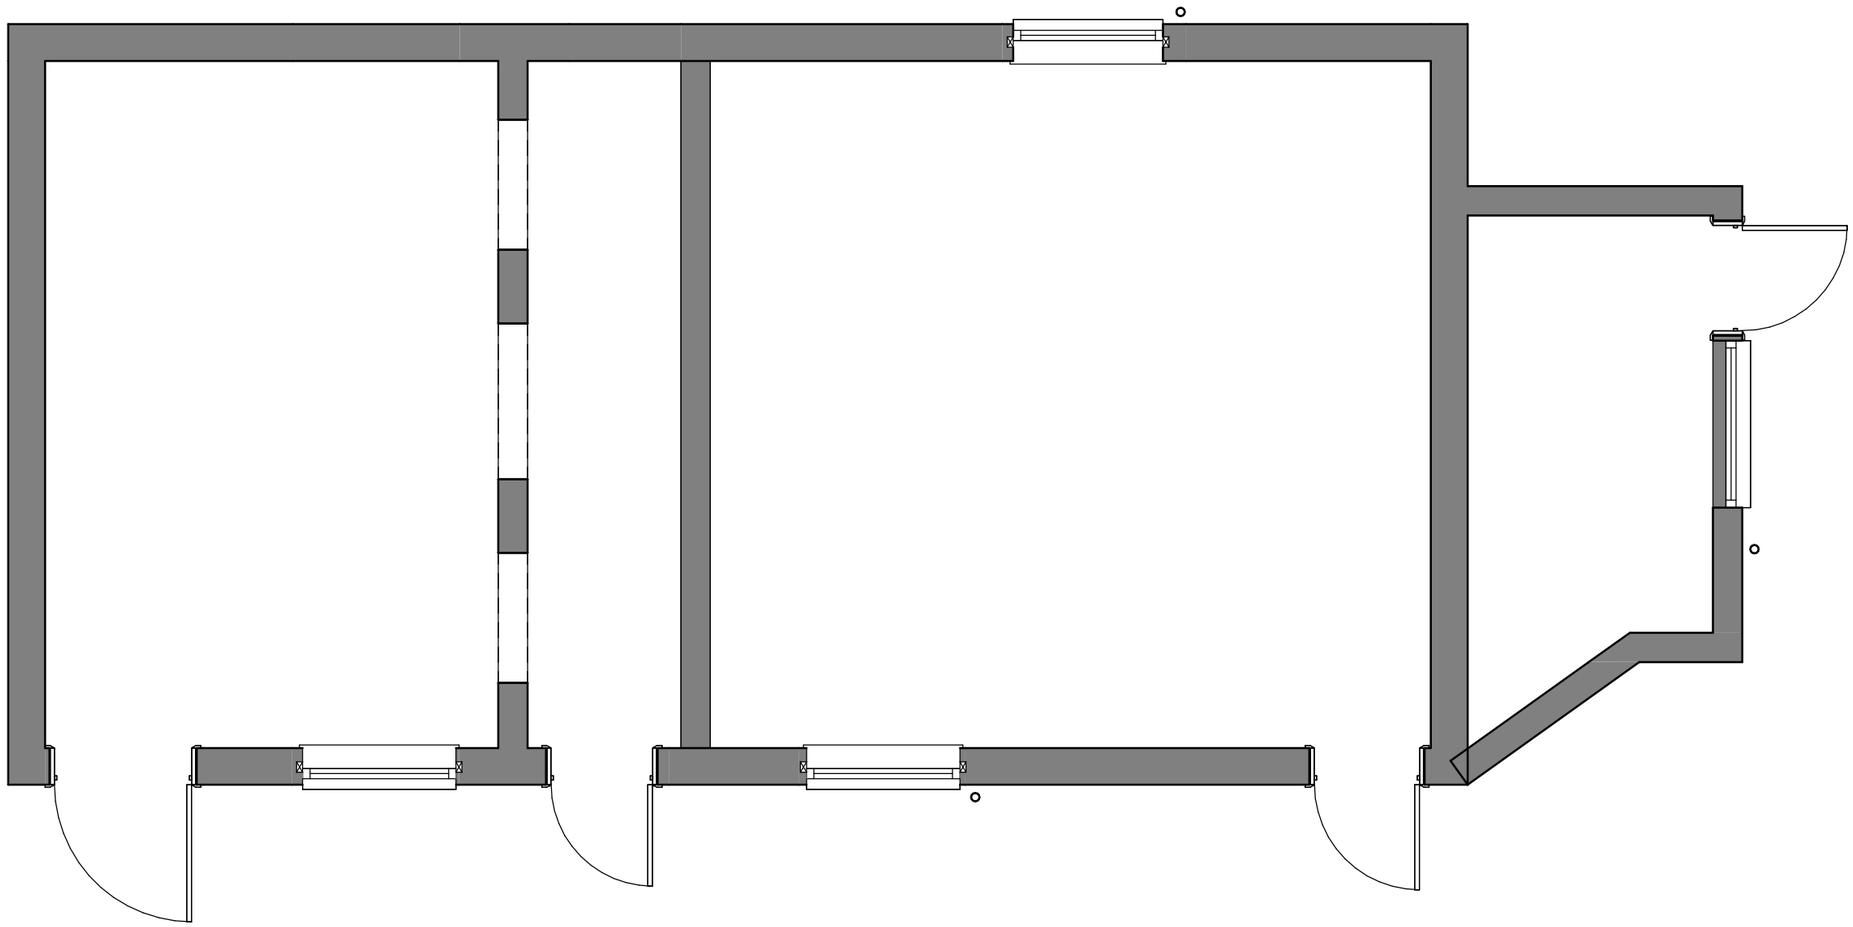

Ground Floor Existing

1 : 50

1 : 50

0 1 2 4m

Project Title:	Pre-Application for Barn Conversion @ Wallington Farm, Worthenbury, Wrexham, LL13 0AL
Drawing Title:	Existing Floor Plan
Client:	Ms Tracey Manning
Project Number:	AD24-0128
Date:	22.08.25
Drawn by:	JS
Checked by:	GW
Drawing number:	A3
Scale @ A3:	1 : 50

CHARTERHOUSE
CHARTERED SURVEYORS & ENGINEERS

4 Chantry Court, Chester, Cheshire, CH1 4QN

T: 01244 220 014
E: info@charterhouse-surveyors.co.uk
W: www.charterhouse-surveyors.co.uk

GENERAL NOTES:


This drawing is copyrighted and must not be reproduced or copied in whole or in part without the written consent of Charterhouse.

No dimensions are to be scaled from this drawing.


All dimensions are to be checked on site prior to the commencement of works.

All works are to be carried out in accordance with statutory regulations and must comply with British Standards and relevant codes of practice.


Any discrepancies to be reported to Charterhouse prior to commencement of works.

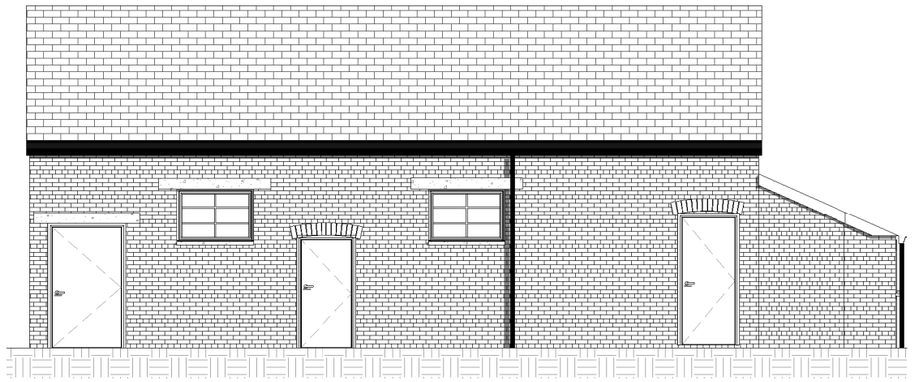


Front Elevation Existing
1 : 100

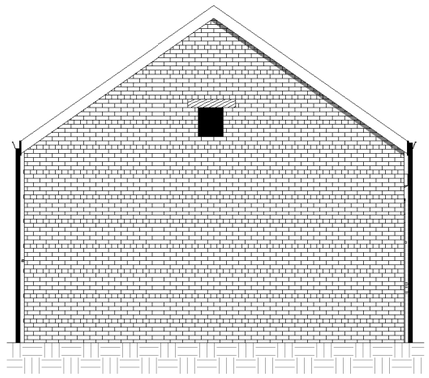

Left Elevation Existing
1 : 100

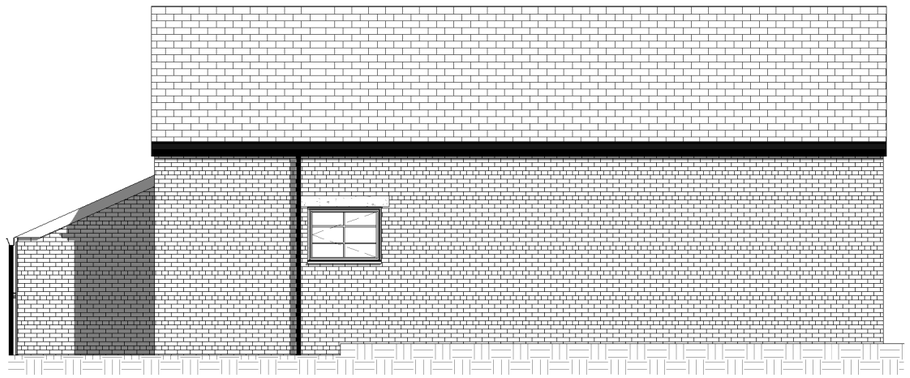

Rear Elevation Existing
1 : 100

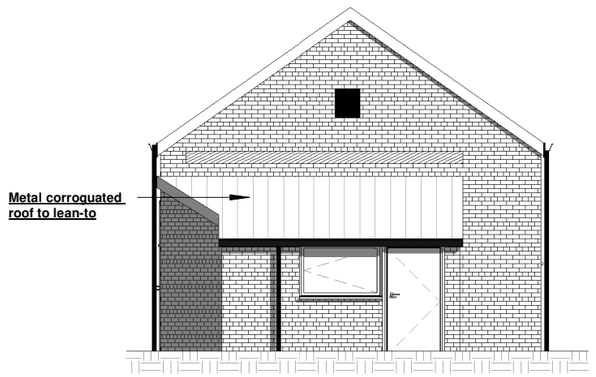

Right Elevation Existing
1 : 100

1 : 100


0 1 2 5 10m

Project Title:	Pre-Application for Barn Conversion @ Wallington Farm, Worthenbury, Wrexham, LL13 0AL
Drawing Title:	Elevations Existing
Client:	Ms Tracey Manning
Project Number:	AD24-0128
Date:	22.08.25
Drawn by:	JS
Checked by:	GW
Drawing number:	A4
Scale @ A3:	1 : 100

CHARTERHOUSE
CHARTERED SURVEYORS & ENGINEERS

4 Chantry Court, Chester, Cheshire, CH1 4QN

T: 01244 220 014
E: info@charterhouse-surveyors.co.uk
W: www.charterhouse-surveyors.co.uk

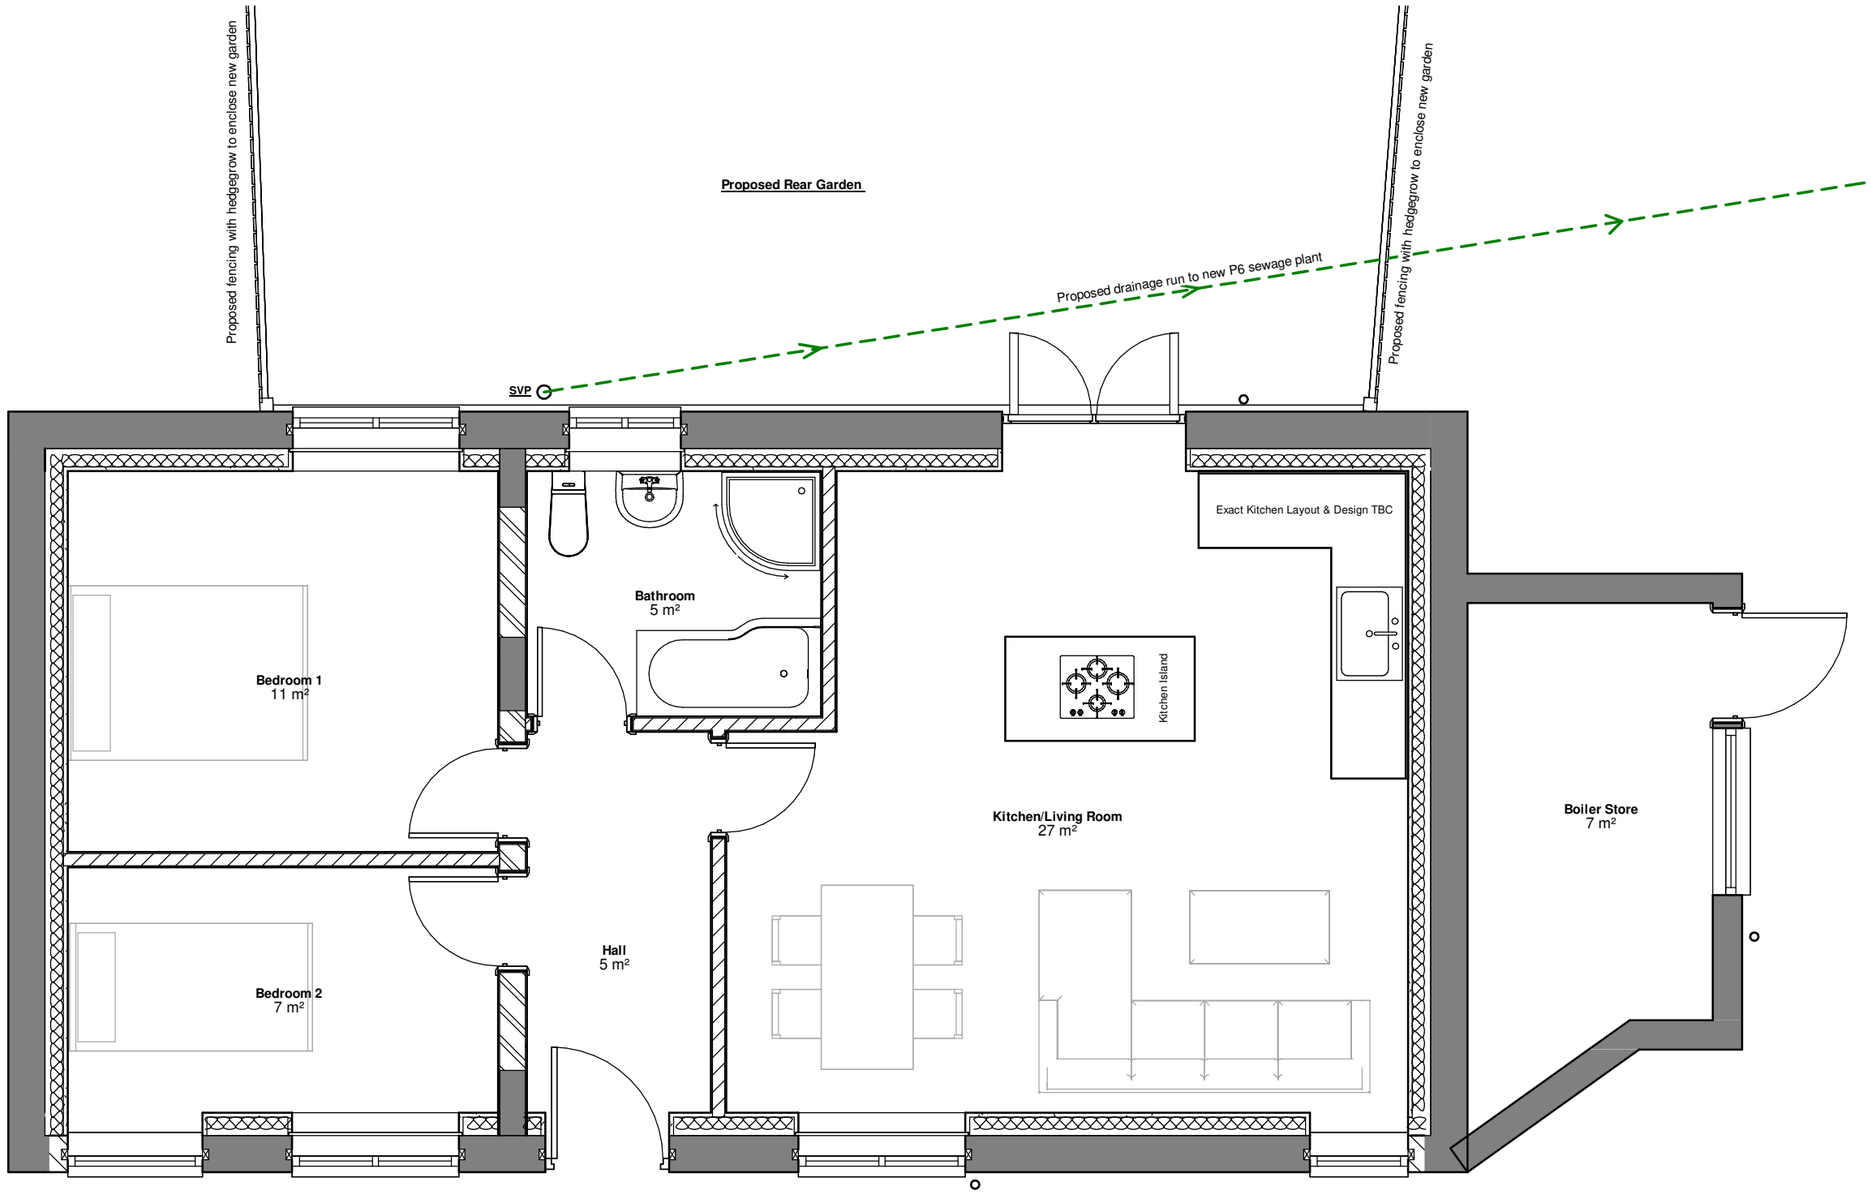

Ground Floor Proposed

1 : 50

1 : 50

0 1 2 4m

GENERAL NOTES:

This drawing is copyrighted and must not be reproduced or copied in whole or in part without the written consent of Charterhouse.

No dimensions are to be scaled from this drawing.

All dimensions are to be checked on site prior to the commencement of works.

All works are to be carried out in accordance with statutory regulations and must comply with British Standards and relevant codes of practice.

Any discrepancies to be reported to Charterhouse prior to commencement of works.

Project Title:
Pre-Application for Barn Conversion @ Wallington Farm, Worthenbury, Wrexham, LL13 0AL

Drawing Title:	Floor Plan Proposed
Client:	Ms Tracey Manning
Project Number:	AD24-0128
Date:	22.08.25
Drawn by:	JS
Checked by:	GW
Drawing number:	A5
Scale @ A3:	1 : 50

CHARTERHOUSE
CHARTERED SURVEYORS & ENGINEERS


4 Chantry Court, Chester, Cheshire, CH1 4QN

T: 01244 220 014
E: info@charterhouse-surveyors.co.uk
W: www.charterhouse-surveyors.co.uk




Front Elevation Proposed

1 : 100

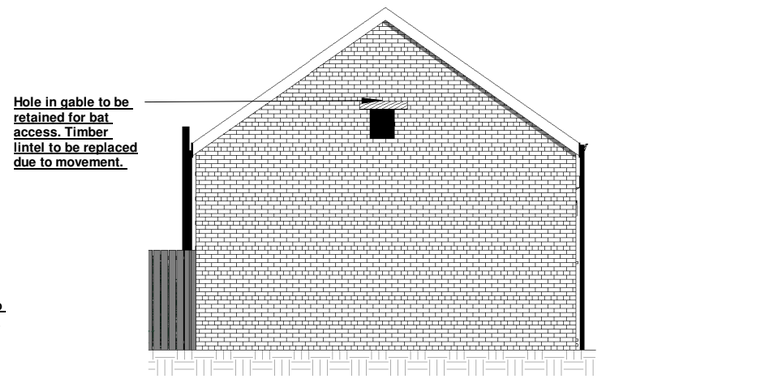


Left Elevation Proposed

1 : 100

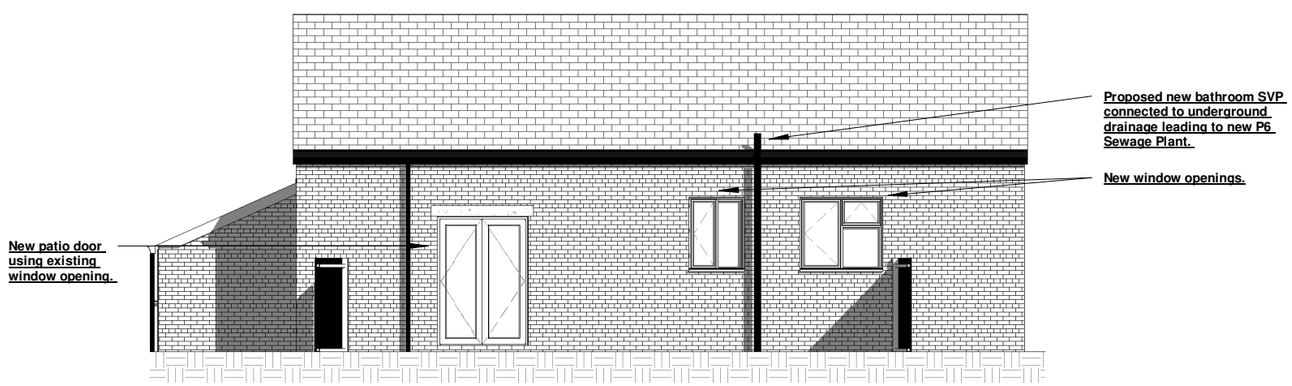

Rear Elevation Proposed

1 : 100

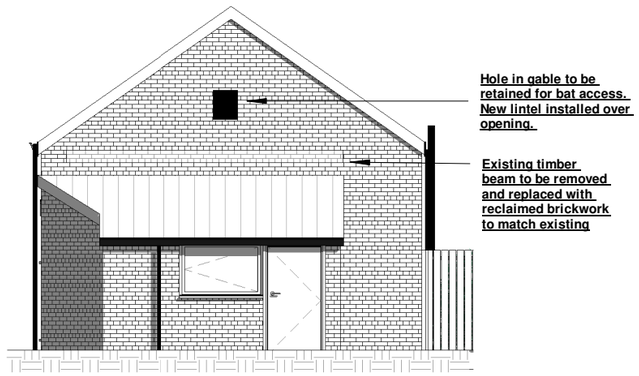

Right Elevation Proposed

1 : 100

1 : 100

0 1 2 5 10m

GENERAL NOTES:

This drawing is copyrighted and must not be reproduced or copied in whole or in part without the written consent of Charterhouse.

No dimensions are to be scaled from this drawing.

All dimensions are to be checked on site prior to the commencement of works.

All works are to be carried out in accordance with statutory regulations and must comply with British Standards and relevant codes of practice.

Any discrepancies to be reported to Charterhouse prior to commencement of works.

Project Title:	Pre-Application for Barn Conversion @ Wallington Farm, Worthenbury, Wrexham, LL13 0AL
Drawing Title:	Elevations Proposed
Client:	Ms Tracey Manning
Project Number:	AD24-0128
Date:	22.08.25
Drawn by:	JS
Checked by:	GW
Drawing number:	A6
Scale @ A3:	1 : 100

CHARTERHOUSE
CHARTERED SURVEYORS & ENGINEERS

4 Chantry Court, Chester, Cheshire, CH1 4QN

T: 01244 220 014
E: info@charterhouse-surveyors.co.uk
W: www.charterhouse-surveyors.co.uk

345131



345081

345031

341284 341334 341384

10 0 10 20 30 40 50

N

Site Plan Proposed

1 : 500

GENERAL NOTES:

This drawing is copyrighted and must not be reproduced or copied in whole or in part without the written consent of Charterhouse.

No dimensions are to be scaled from this drawing.

All dimensions are to be checked on site prior to the commencement of works.

All works are to be carried out in accordance with statutory regulations and must comply with British Standards and relevant codes of practice.

Any discrepancies to be reported to Charterhouse prior to commencement of works.

Project Title:	Pre-Application for Barn Conversion @ Wallington Farm, Worthenbury, Wrexham, LL13 0AL
Drawing Title:	Site Plan Proposed
Client:	Ms Tracey Manning
Project Number:	AD24-0128
Date:	22.08.25
Drawn by:	JS
Checked by:	GW
Drawing number:	A7
Scale @ A3:	1 : 500

CHARTERHOUSE
CHARTERED SURVEYORS & ENGINEERS

4 Chantry Court, Chester, Cheshire, CH1 4QN

T: 01244 220 014
E: info@charterhouse-surveyors.co.uk
W: www.charterhouse-surveyors.co.uk