

INBOUND - LEFT IN & RIGHT IN

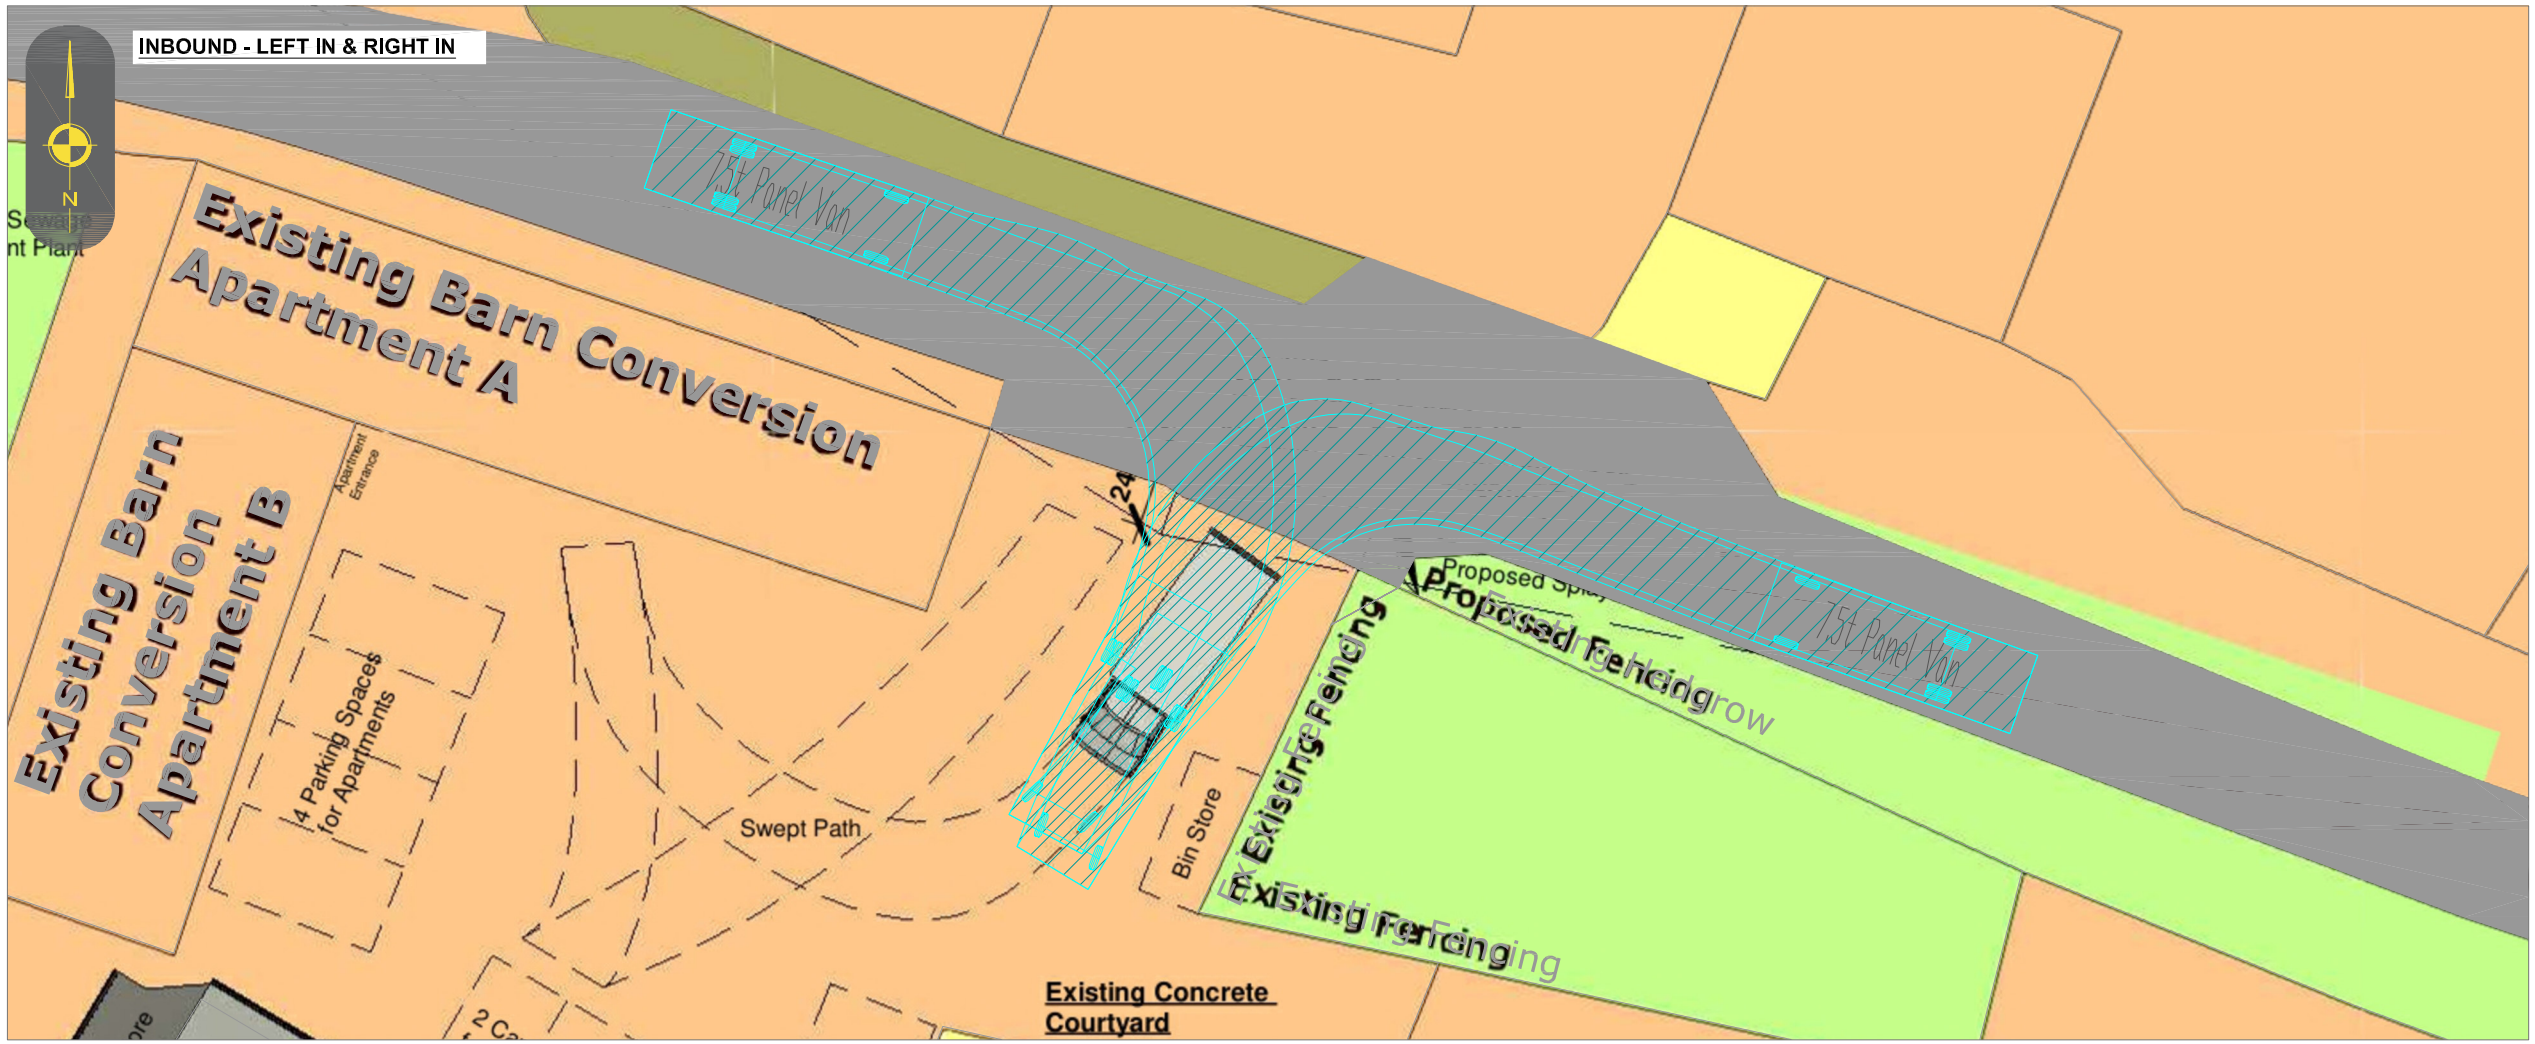


TURNING ON SITE AND EXITING IN A FORWARD GEAR

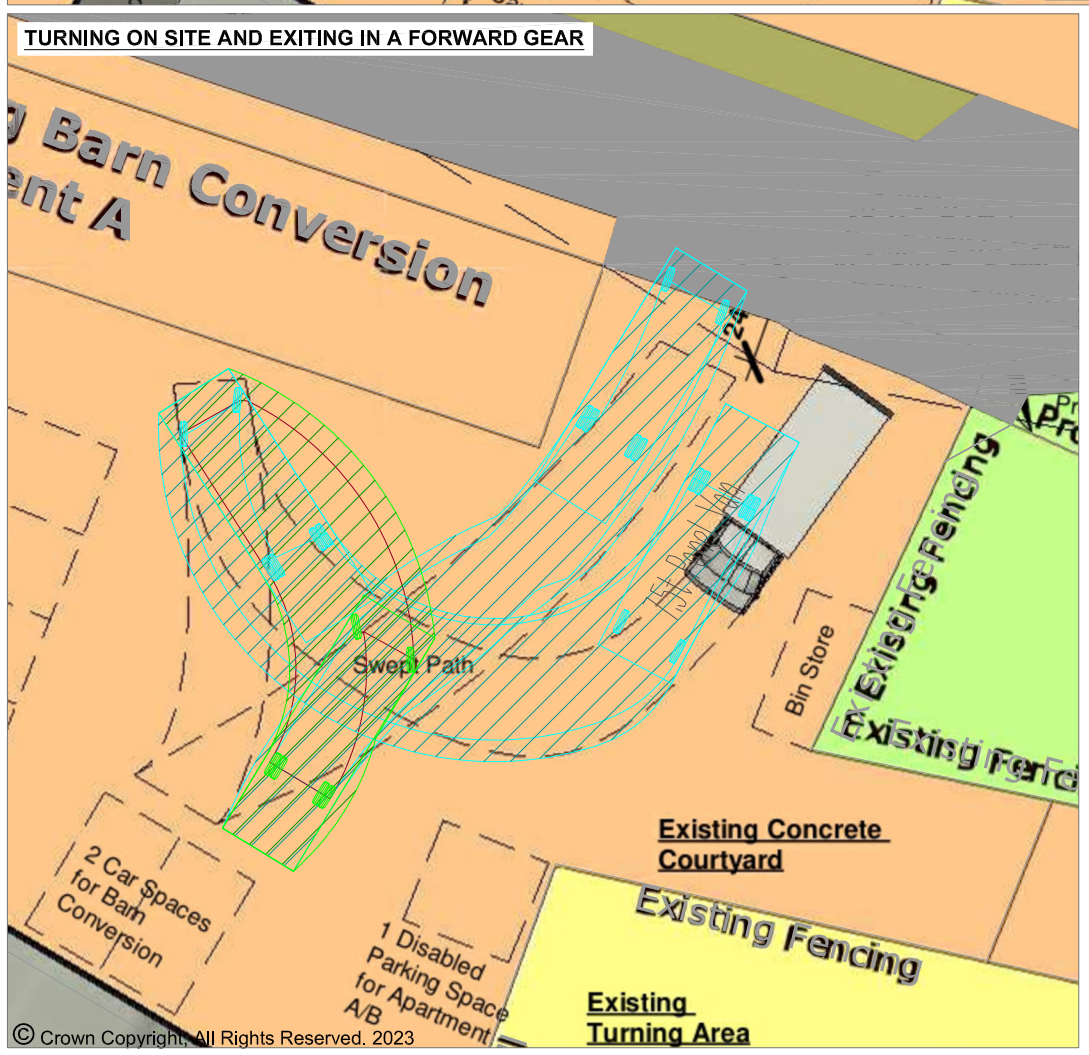


© Crown Copyright. All Rights Reserved. 2023

OUTBOUND - LEFT OUT & RIGHT OUT

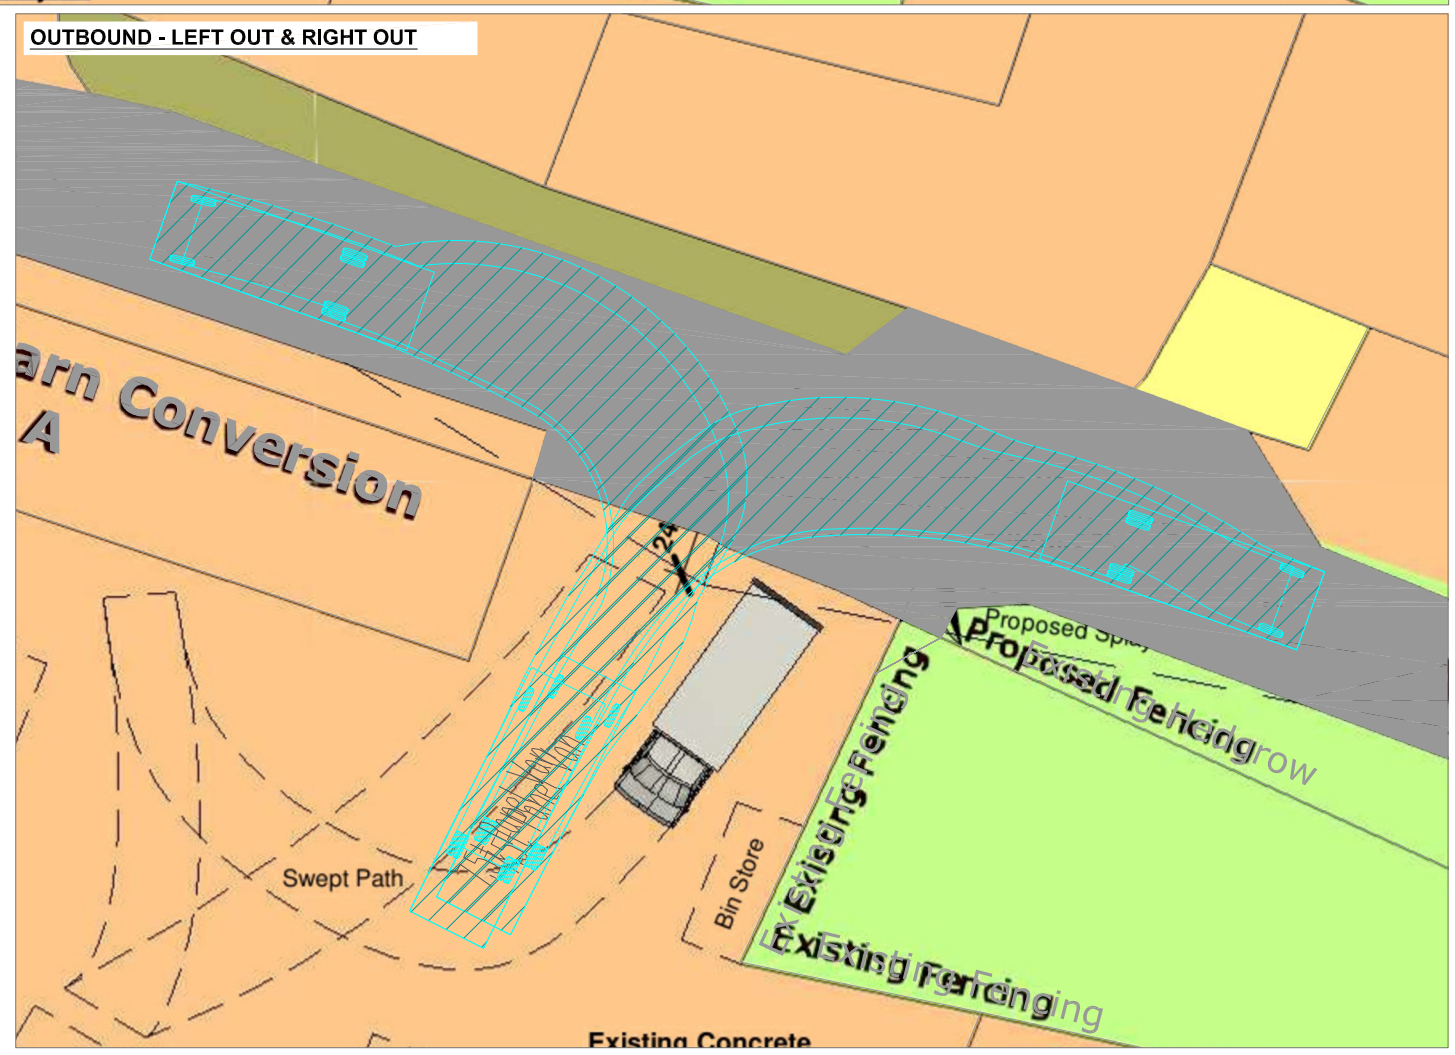

DESIGN VEHICLE PROFILE

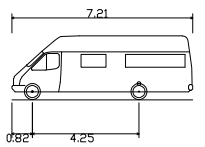

7.5t Panel Van	
Overall Length	7.210m
Overall Width	2.192m
Overall Body Height	2.544m
Min Body Ground Clearance	0.316m
Track Width	1.865m
Lock to lock time	4.00s
Kerb to Kerb Turning Radius	7.400m

THE SWEPT PATH LTD
HIGHWAY DESIGN SERVICES
tel: 0161 670 4132 web: www.thesweptpath.co.uk email: info@thesweptpath.co.uk

Client Name:	-
Project Title:	WALLINGTON FARM, WREXHAM
Drawing Title:	SWEPT PATH ANALYSIS - 7.2m LONG VAN

REVISIONS

REV	DESCRIPTION	DATE	BY
-	-	-	-

Drawn By:	Date:	Scale:
BA	24.07.25	1:200 @ A3

Drawing No.	Revision
TSP/2507/ATR01	-