


OS Location Plan @ 1:1250

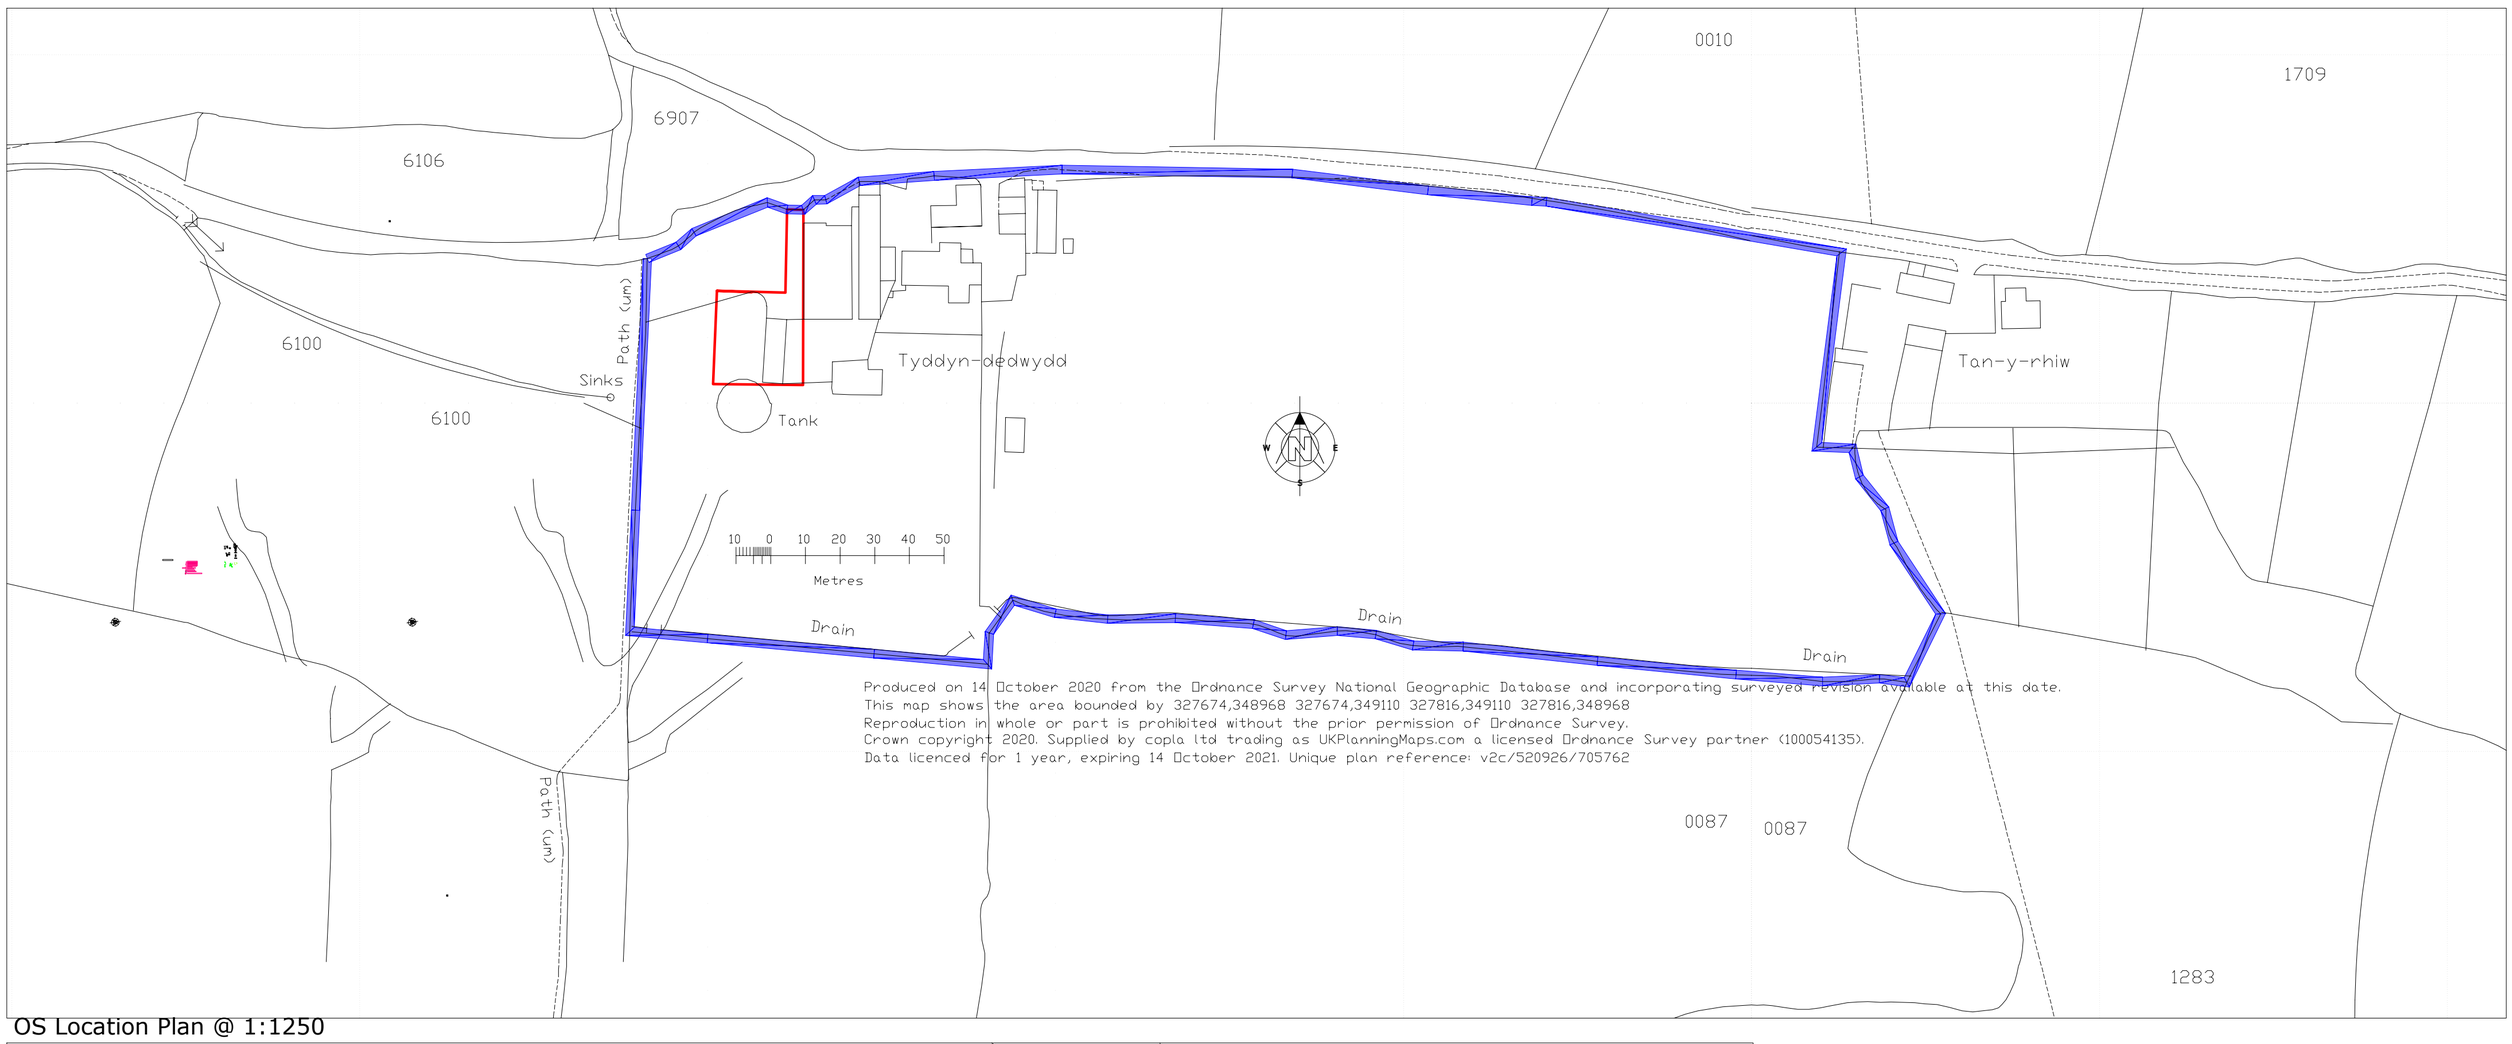

Site Layout Plan @ 1:200

Project Information	
Client	Mr Baker
Address	Tyddyn Dedwydd Frondeg Rhostyllen LL14 4ND
Project	Farm House renovation

Drawing Information			
Title	OS and Site Layout Plan		
DWG No.	TYDDYNF/23/os	Date	10/09/25
Scale	As Shown	Revision	
Sheet			