
C:\2025\3034-01-Llay Road, Cefn-y-Bedd_Mapping\Drawings\CAD\3034-01-D04B - Long Section Drawing - Pedestrian Visibility in the Horizontal & Vertical Plane to West of Site Access.dwg

PEDESTRIAN VISIBILITY SPLAYS - HORIZONTAL PLANE

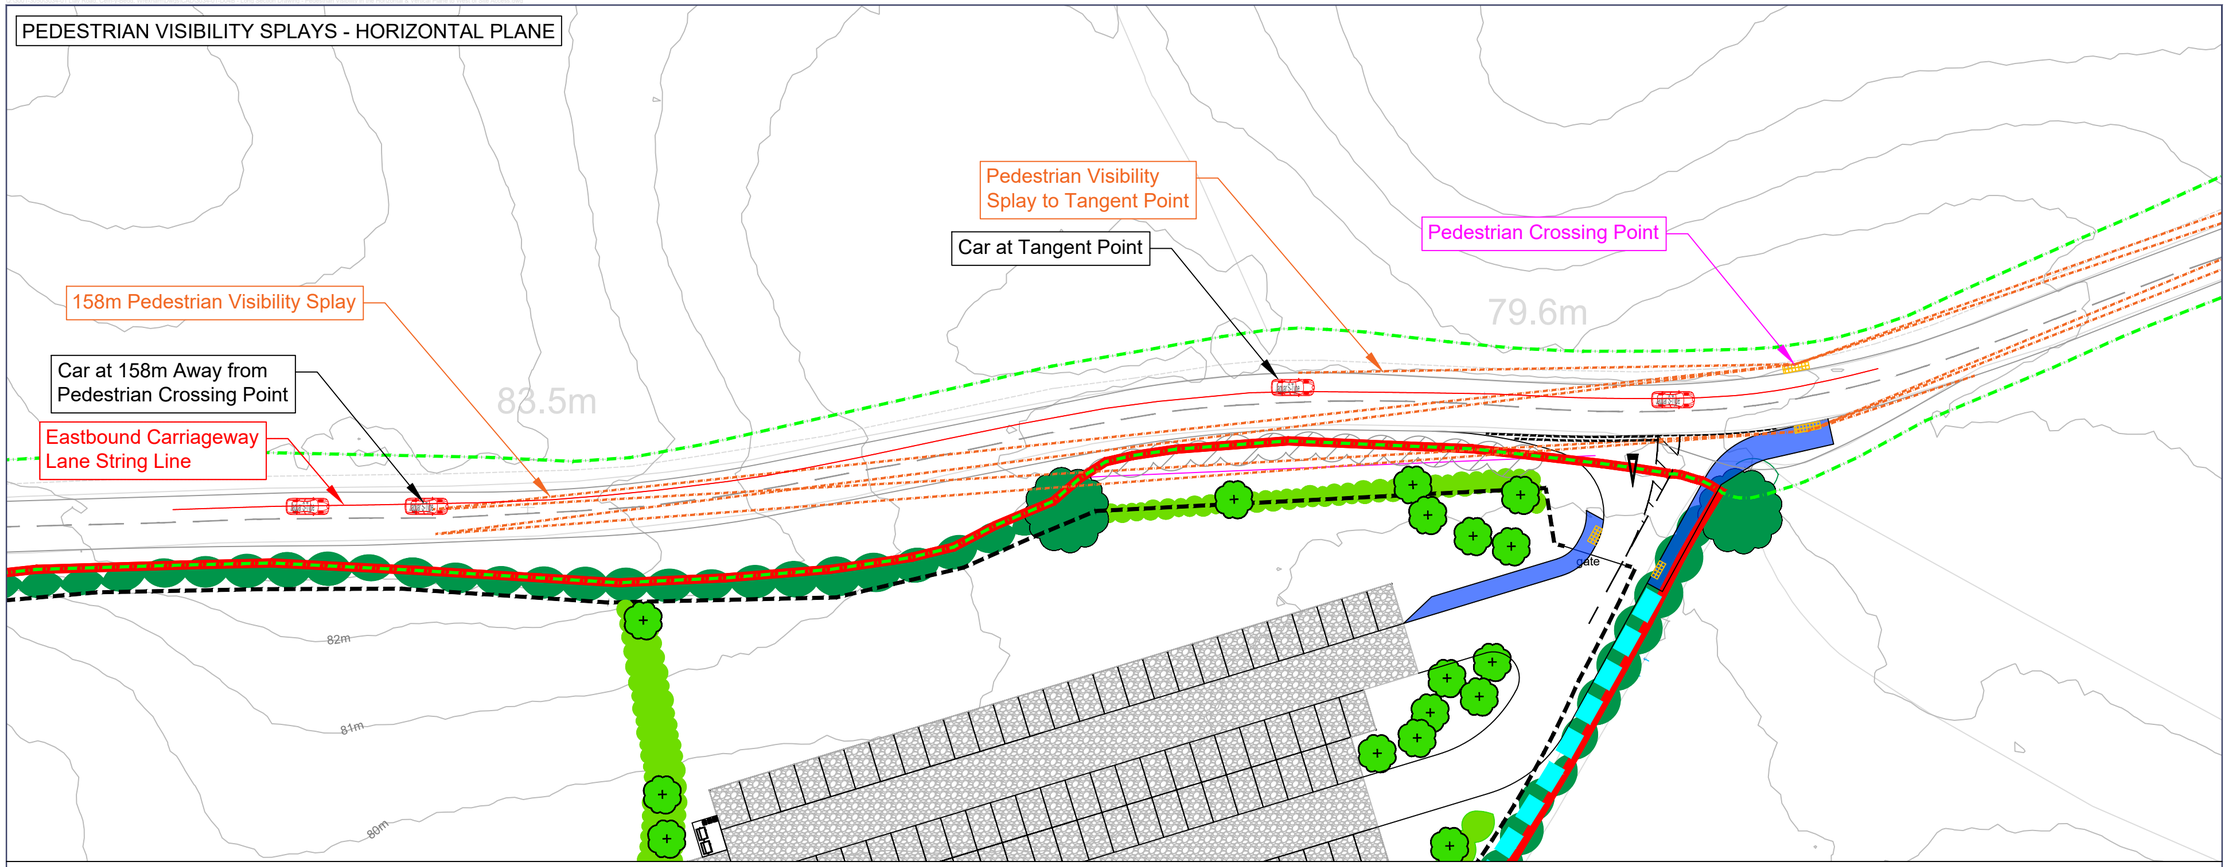

Site Boundary

Highway Boundary

Public Right of Way (Llay 12)

Pedestrian Visibility Splays

Existing tree, retained


Existing woodland/ hedgerow/ scrub, retained

Existing hedgerow, removed

Proposed tree

Proposed woodland/ hedgerow/ scrub

LONG SECTION - VERTICAL PLANE

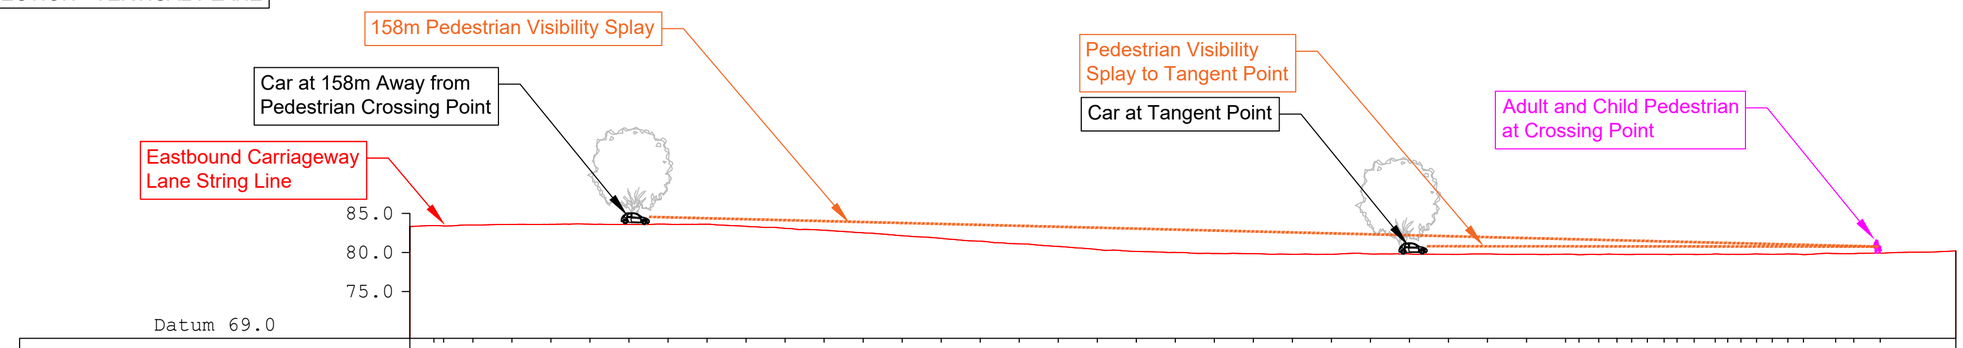

| | | |