

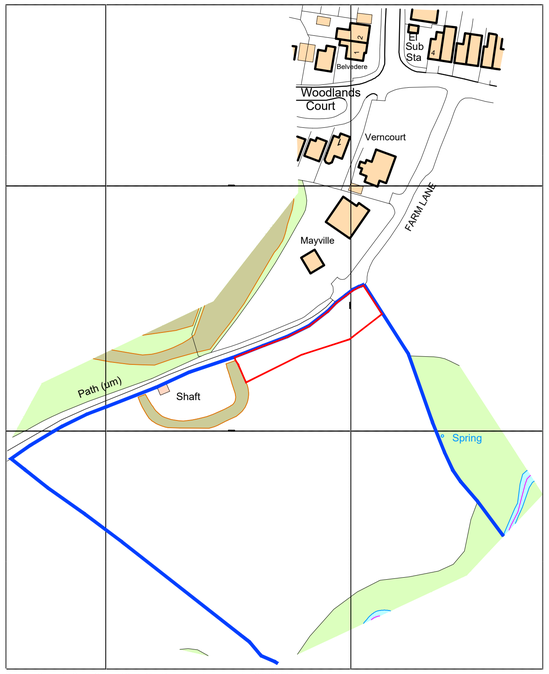


Ordnance Survey, (c) Crown Copyright 2025. All rights reserved. Licence number 100022432

LOCATION PLAN


Scale 1:1250

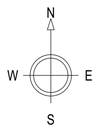

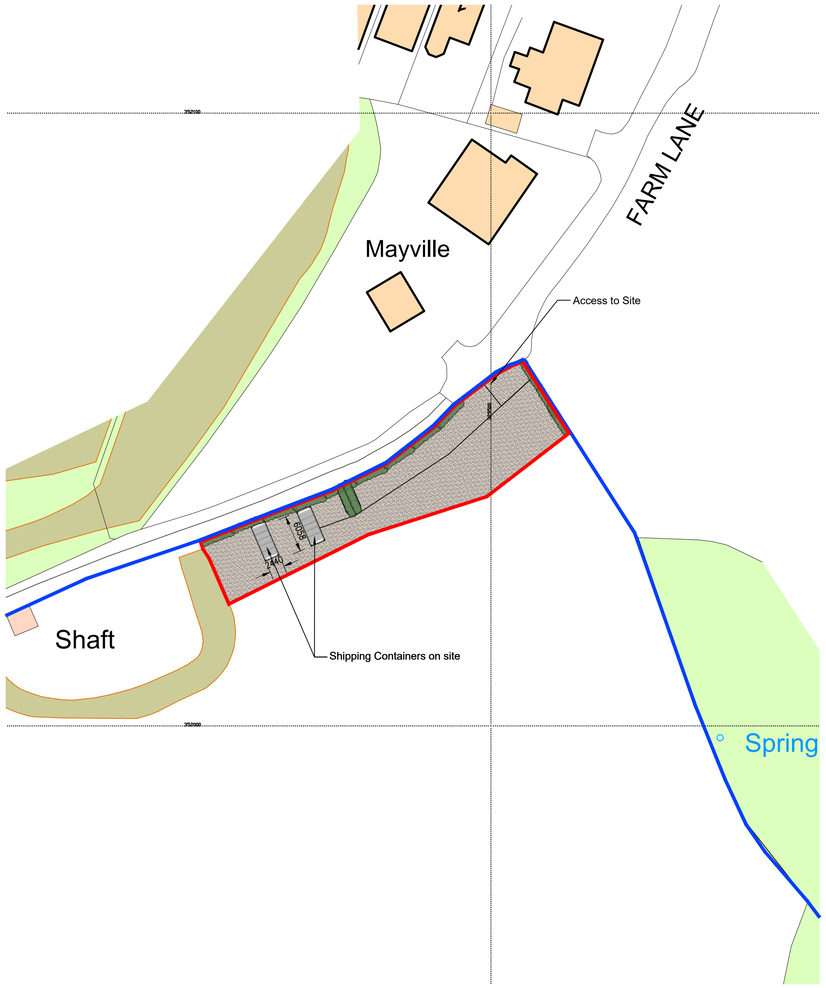

BLOCK PLAN

Scale 1:500

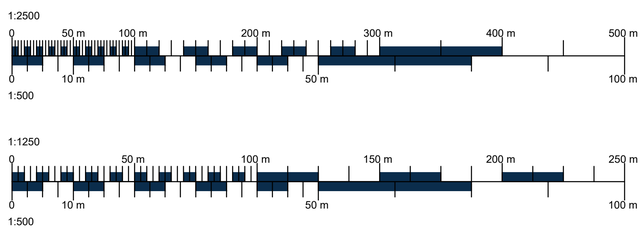

Ownership Boundary

Site Boundary

PLANNING ISSUE

NOTES:

1. Use written dimensions only. All dimensions to be checked on site and any discrepancies reported to ACORUS immediately. If in doubt ask.
2. Where relevant, significant hazards have been identified on the drawing. Hazards which should be obvious to a competent contractor or unforeseeable have not been identified.
3. This drawing is confidential and remains the exclusive property of ACORUS.
4. Ordnance Survey Paper Map Copying Licence Number: 100039456.

© ACORUS Rural Property Services Ltd.

RICS Regulated by RICS

Rev	Date	Description	Dwn	Chk
Rev.	Date.	Amendment.	Drawn	Checked

PROJECT
Mr Terry Harper,
Farm Lane, Tanyfron,
Wrexham, LL11 5SF,

TITLE
Regularisation of Track and Shipping Containers
Location and Block Plan

SCALE	DATE	DRAWN BY	CHECKED BY
AS SHOWN @A1	AUG 25	JT	HN

JOB & DRAWING NO. HN/2491/0525 – 200_01

REVISION

acorus
Planning. Design. Property.
acorus.co.uk