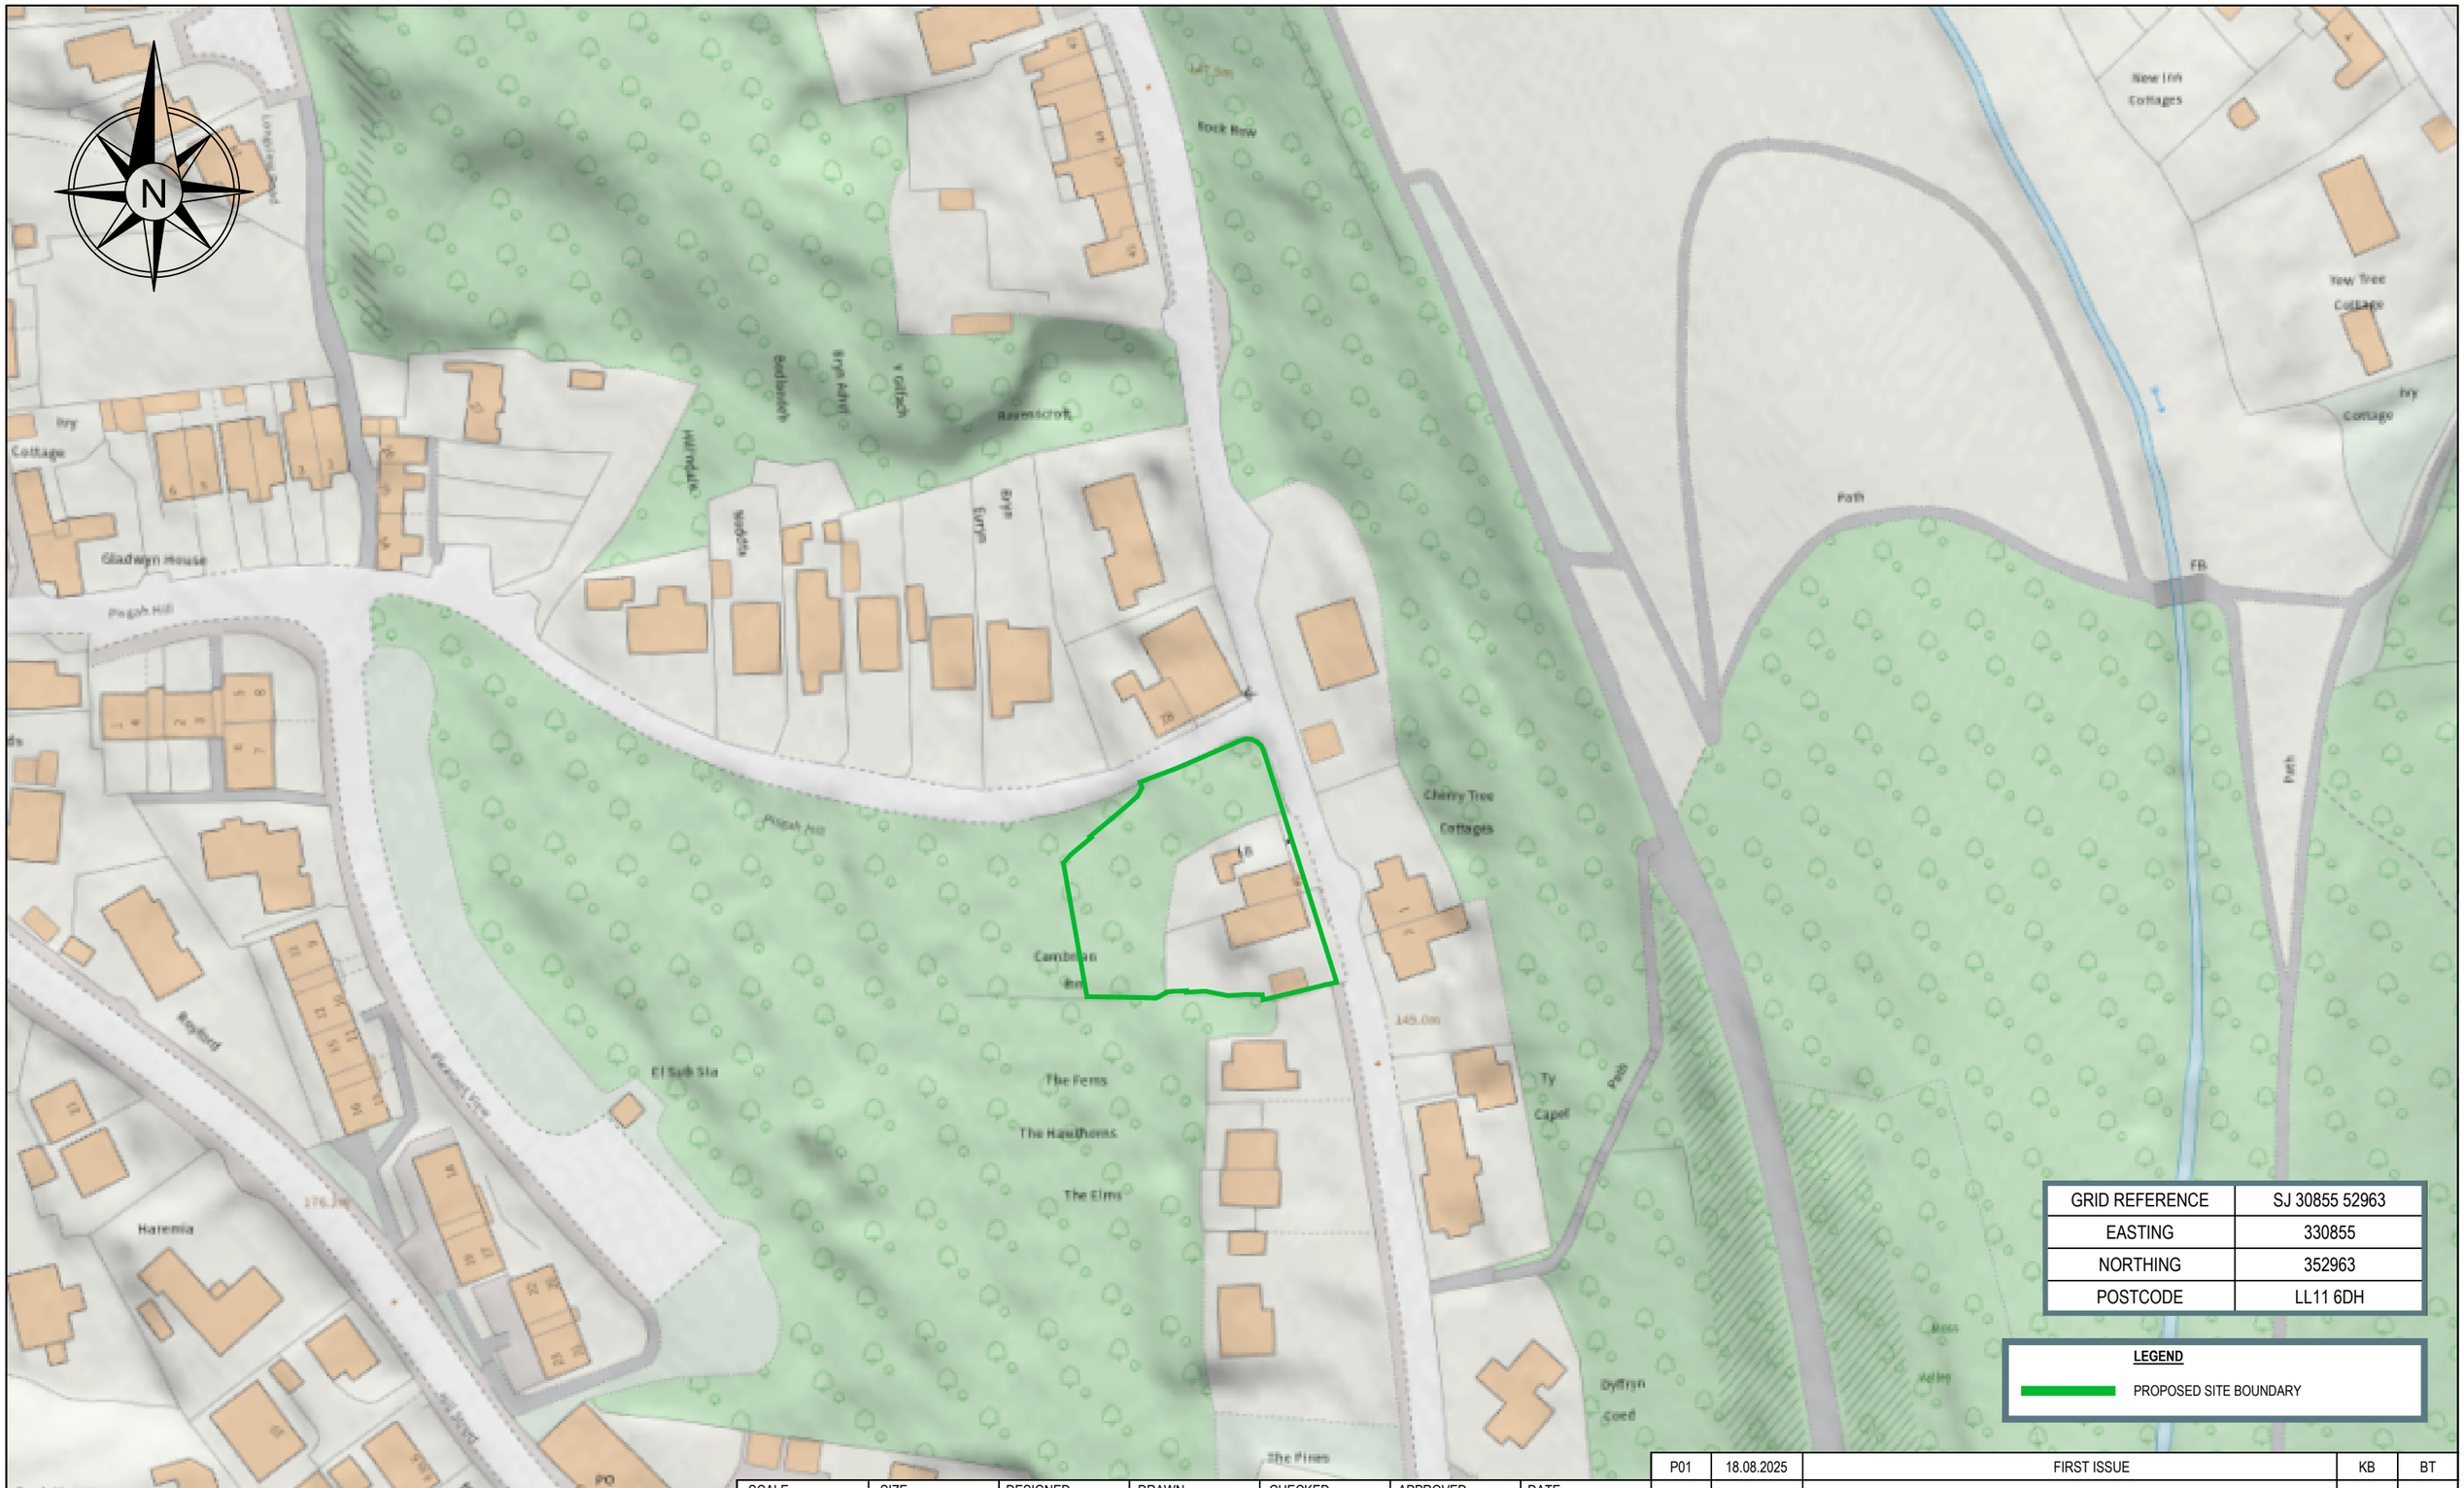


GRID REFERENCE	SJ 30855 52963
EASTING	330855
NORTHING	352963
POSTCODE	LL11 6DH

LEGEND

PROPOSED SITE BOUNDARY

REV	DATE	DESCRIPTION	BY	APP
P01	18.08.2025	FIRST ISSUE	KB	BT

SCALE:	SIZE:	DESIGNED:	DRAWN:	CHECKED:	APPROVED:	DATE:
NTS	A3	B.Thorne	K.Blackwell	K.Blackwell	B.Thorne	AUGUST 2025

MÔN CIVILS LIMITED

PROJECT: WESTMINSTER ROAD, MOSS, WREXHAM

TITLE: SITE LOCATION PLAN

STATUS:	PROJECT No:	DRAWING No:	REV:
S2	477	**001**	P01