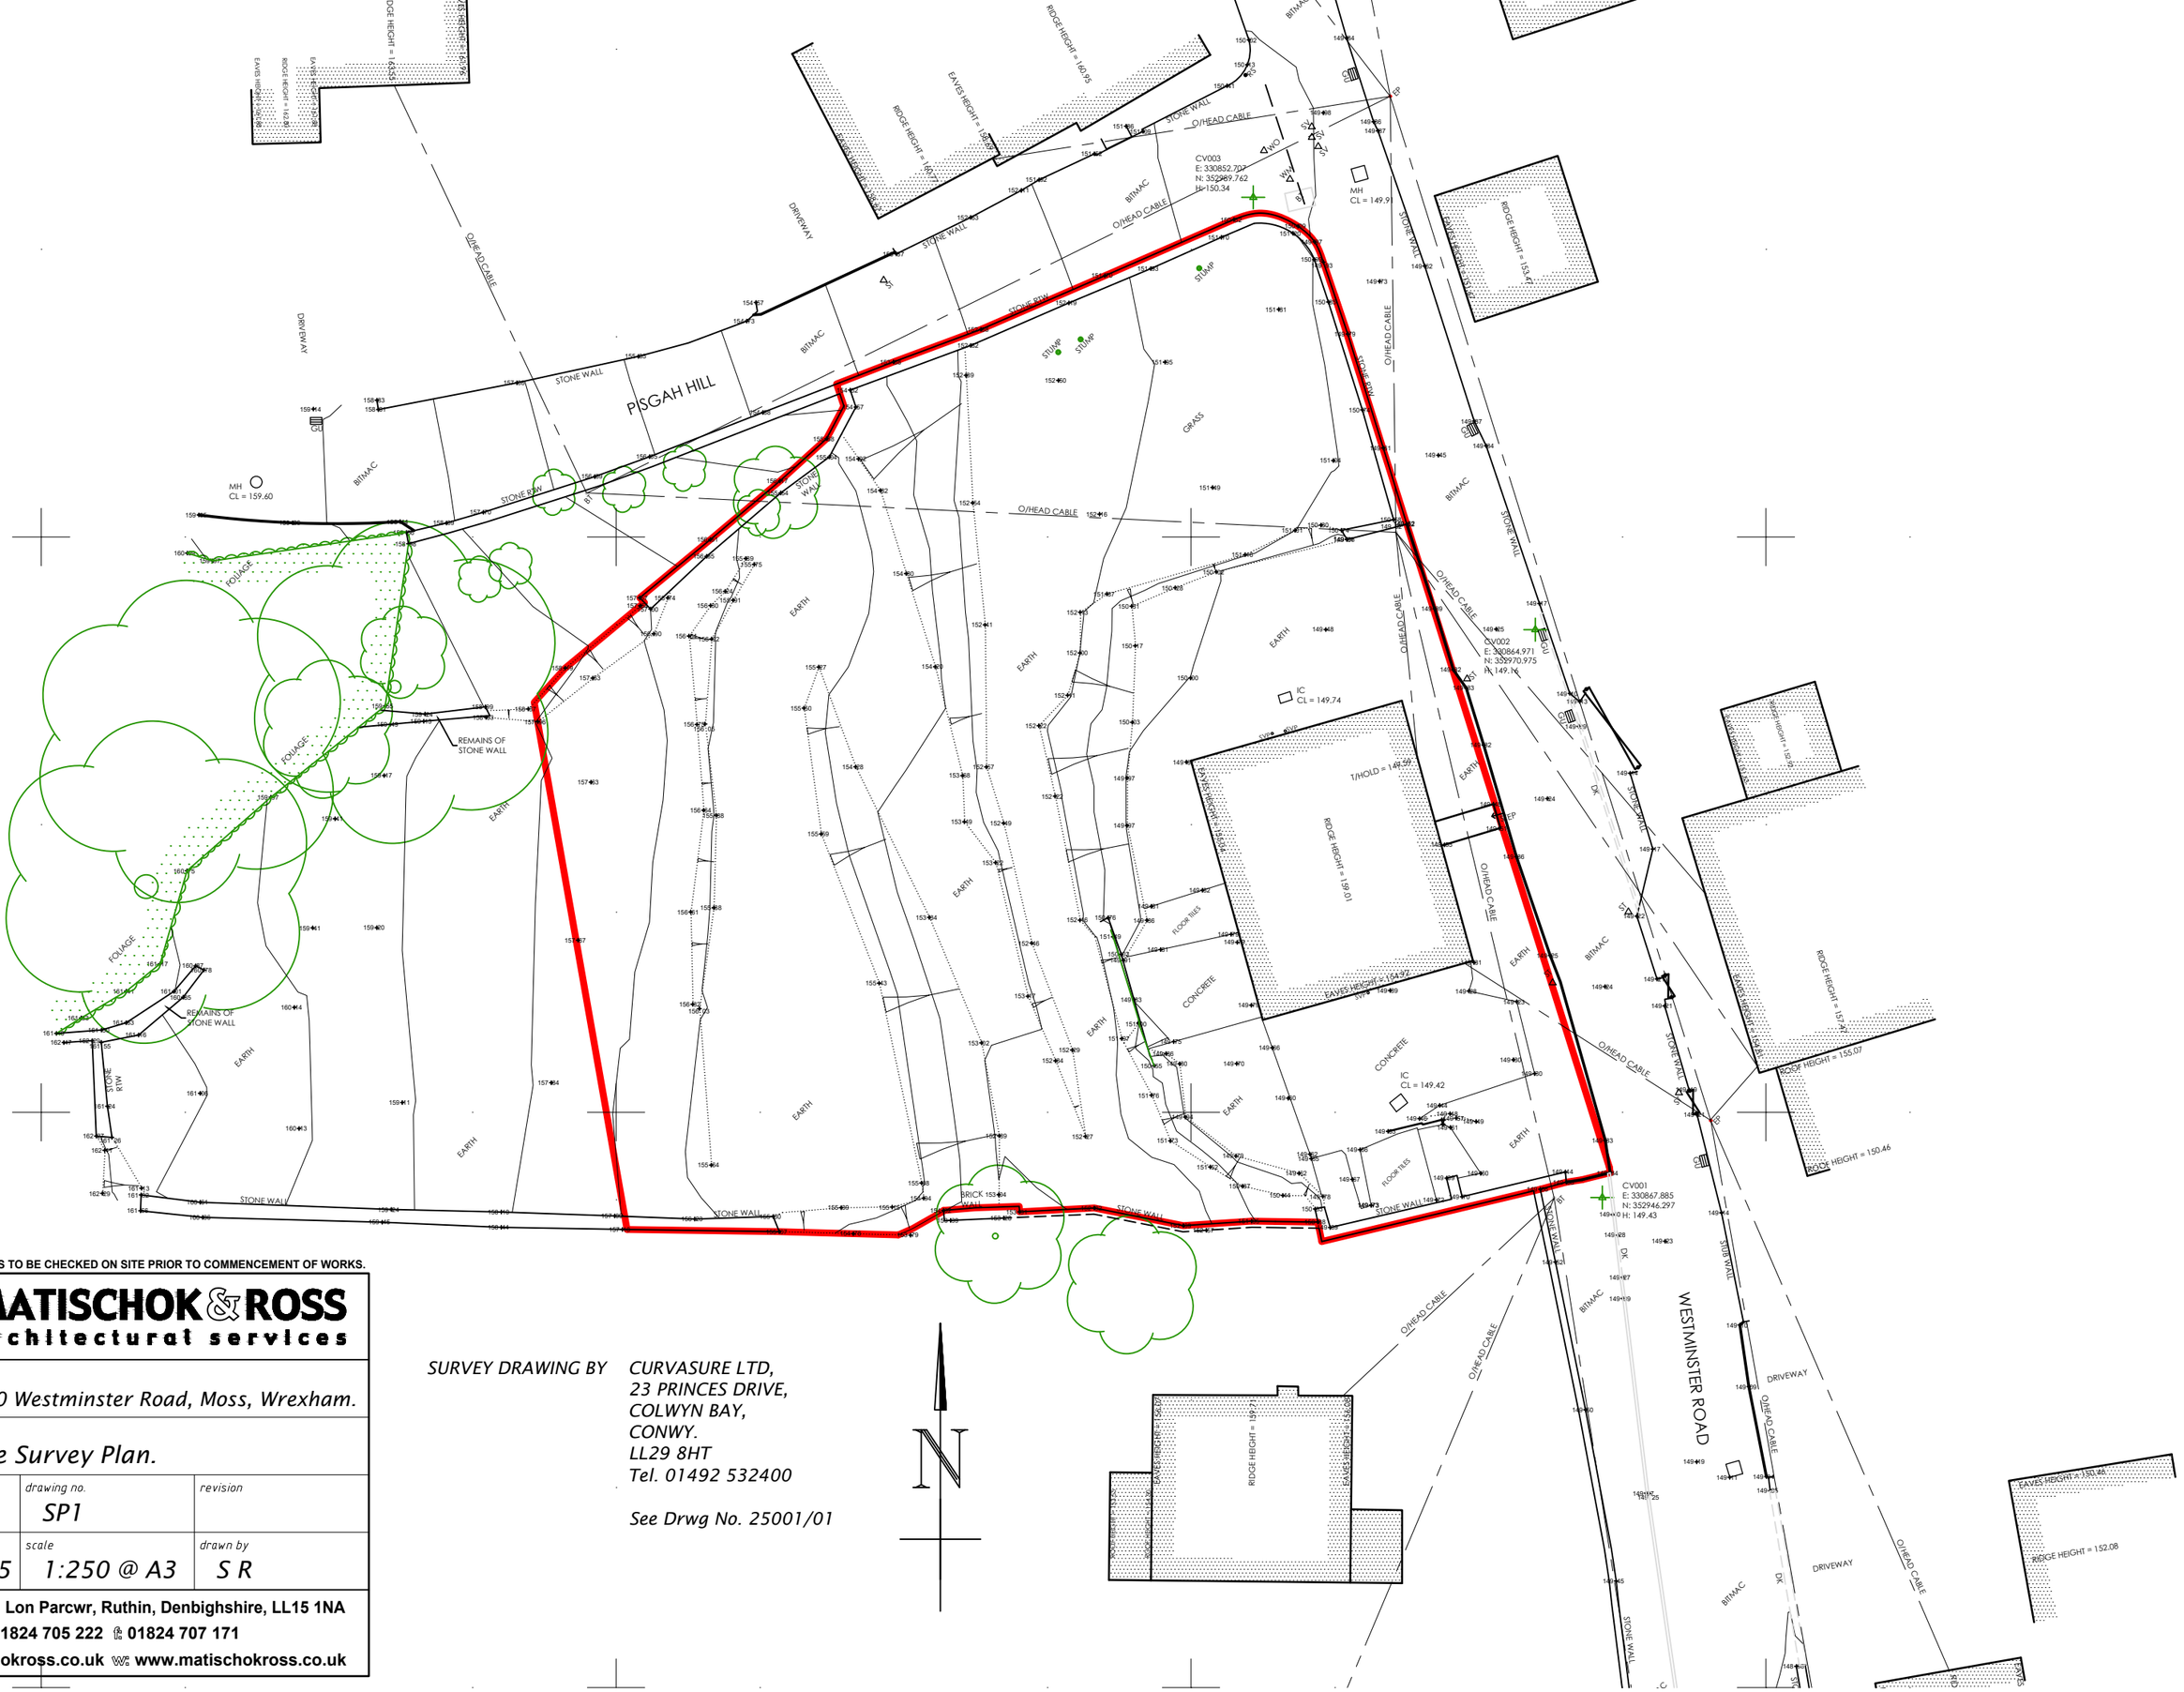


© COPYRIGHT. ALL DIMENSIONS TO BE CHECKED ON SITE PRIOR TO COMMENCEMENT OF WORKS.

MATISCHOK & ROSS
architectural services

Birch House, Hen Lon Parcwr, Ruthin, Denbighshire, LL15 1NA
t 01824 705 222 f 01824 707 171
e mail@matischokross.co.uk w www.matischokross.co.uk

project title
Land at 38/40 Westminster Road, Moss, Wrexham.

drawing title
Existing Site Survey Plan.

project no.	drawing no.	revision
1066	SP1	

date	scale	drawn by
10/02/2025	1:250 @ A3	S R

SURVEY DRAWING BY *CURVASURE LTD,*
23 PRINCES DRIVE,
COLWYN BAY,
CONWY.
LL29 8HT
Tel. 01492 532400

See Drwg No. 25001/01