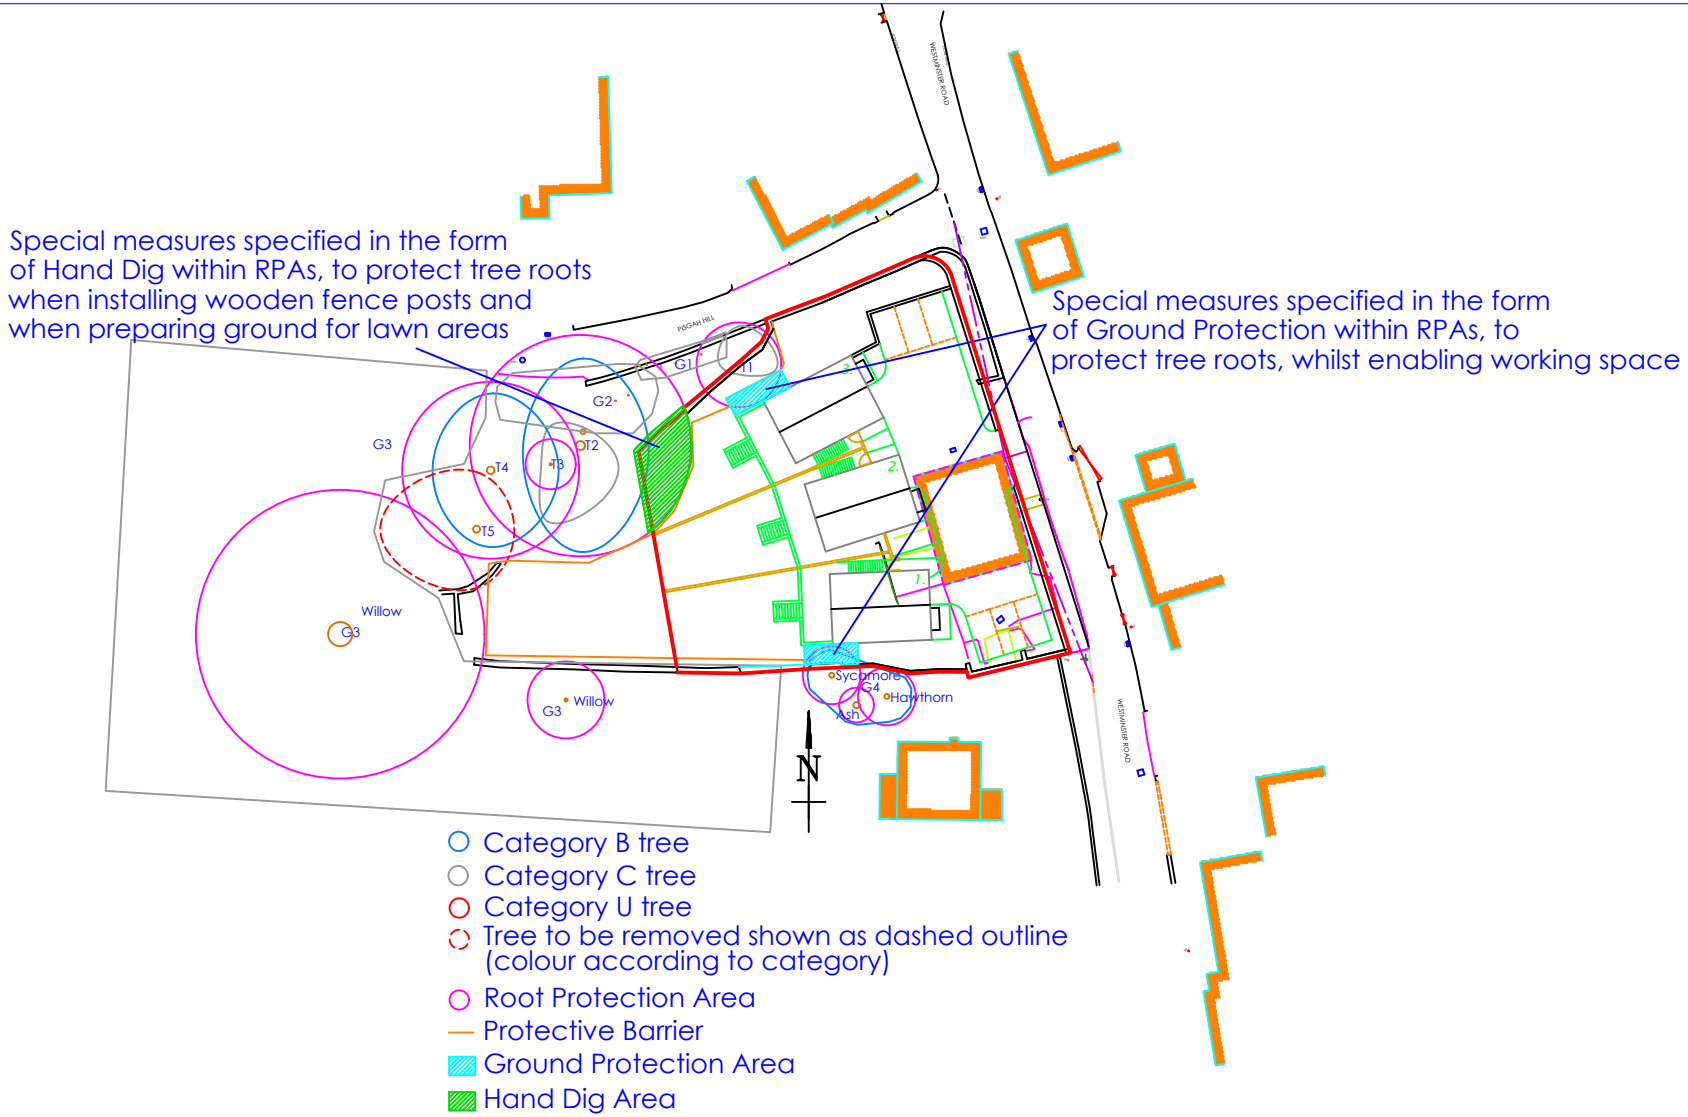


TREE PROTECTION PLAN WITH LAYOUT