
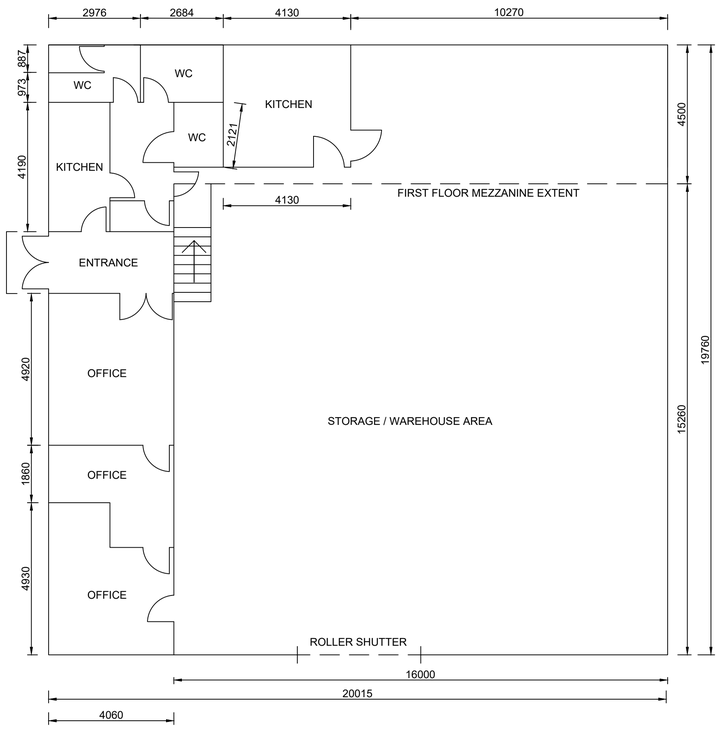


EXISTING FLOOR LAYOUT PLAN

SCALE 1:100 @ A1


PROPOSED FLOOR LAYOUT PLAN

SCALE 1:100 @ A1

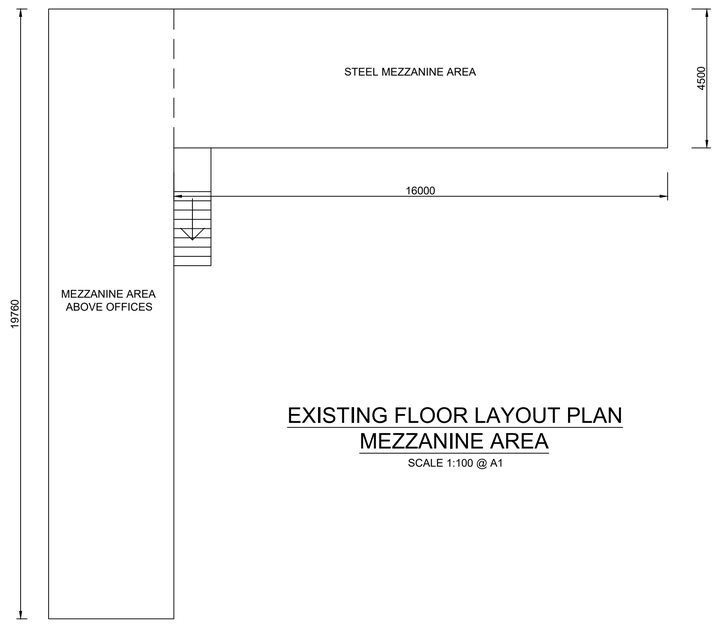

EXISTING FLOOR LAYOUT PLAN
MEZZANINE AREA

SCALE 1:100 @ A1

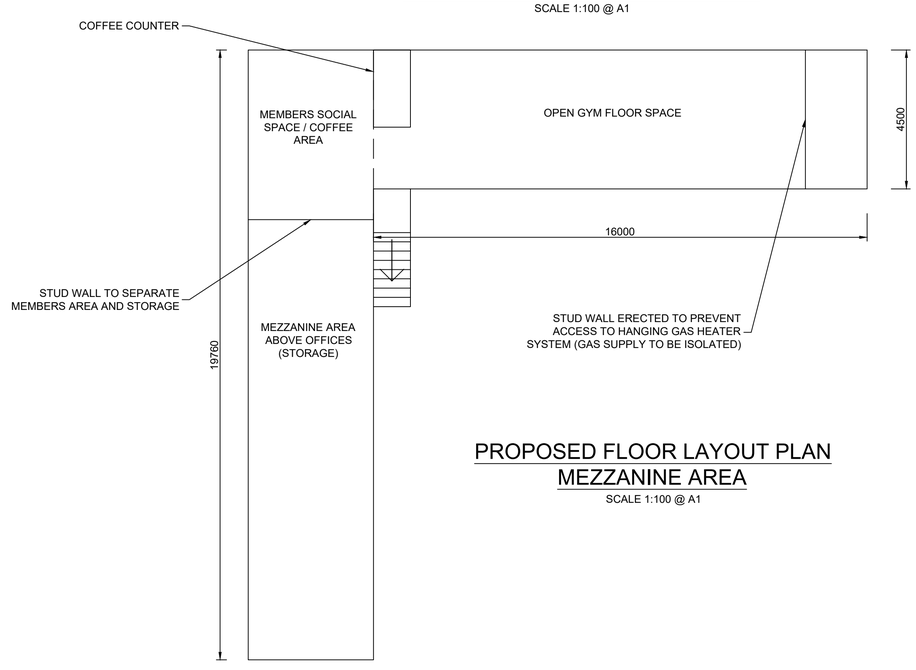

PROPOSED FLOOR LAYOUT PLAN
MEZZANINE AREA

SCALE 1:100 @ A1

*NOTE:- THERE WILL BE NO EXTERNAL ALTERATIONS RESULTING IN A CHANGE TO THE ELEVATIONS OF THE BUILDING

DO NOT SCALE

NOTES:

1. DO NOT SCALE OF THIS DRAWING.
2. MEASUREMENTS ARE IN METERS, UNLESS NOTED OTHERWISE.
3. THERE IS NO ENVISAGES EXTERNAL ALTERATIONS PROPOSED AS PART OF THIS CHANGE OF USE APPLICATION.

THE ENGINE WORKS

EXISTING AND PROPOSED FLOOR LAYOUT PLANS
UNIT T4 - TOWER CLOSE

DRAWN BY:	DATE:
C. ROWLANDS	03/09/2025
REVISION:	SCALE:
P01	1:100 @ A1