
© CROWN COPYRIGHT. ALL RIGHTS RESERVED. 100023429.2007C
HAWLFRAINT Y GORON. CEDWIR POB HAWL. RHIF TRWYDDED 100023429.2007

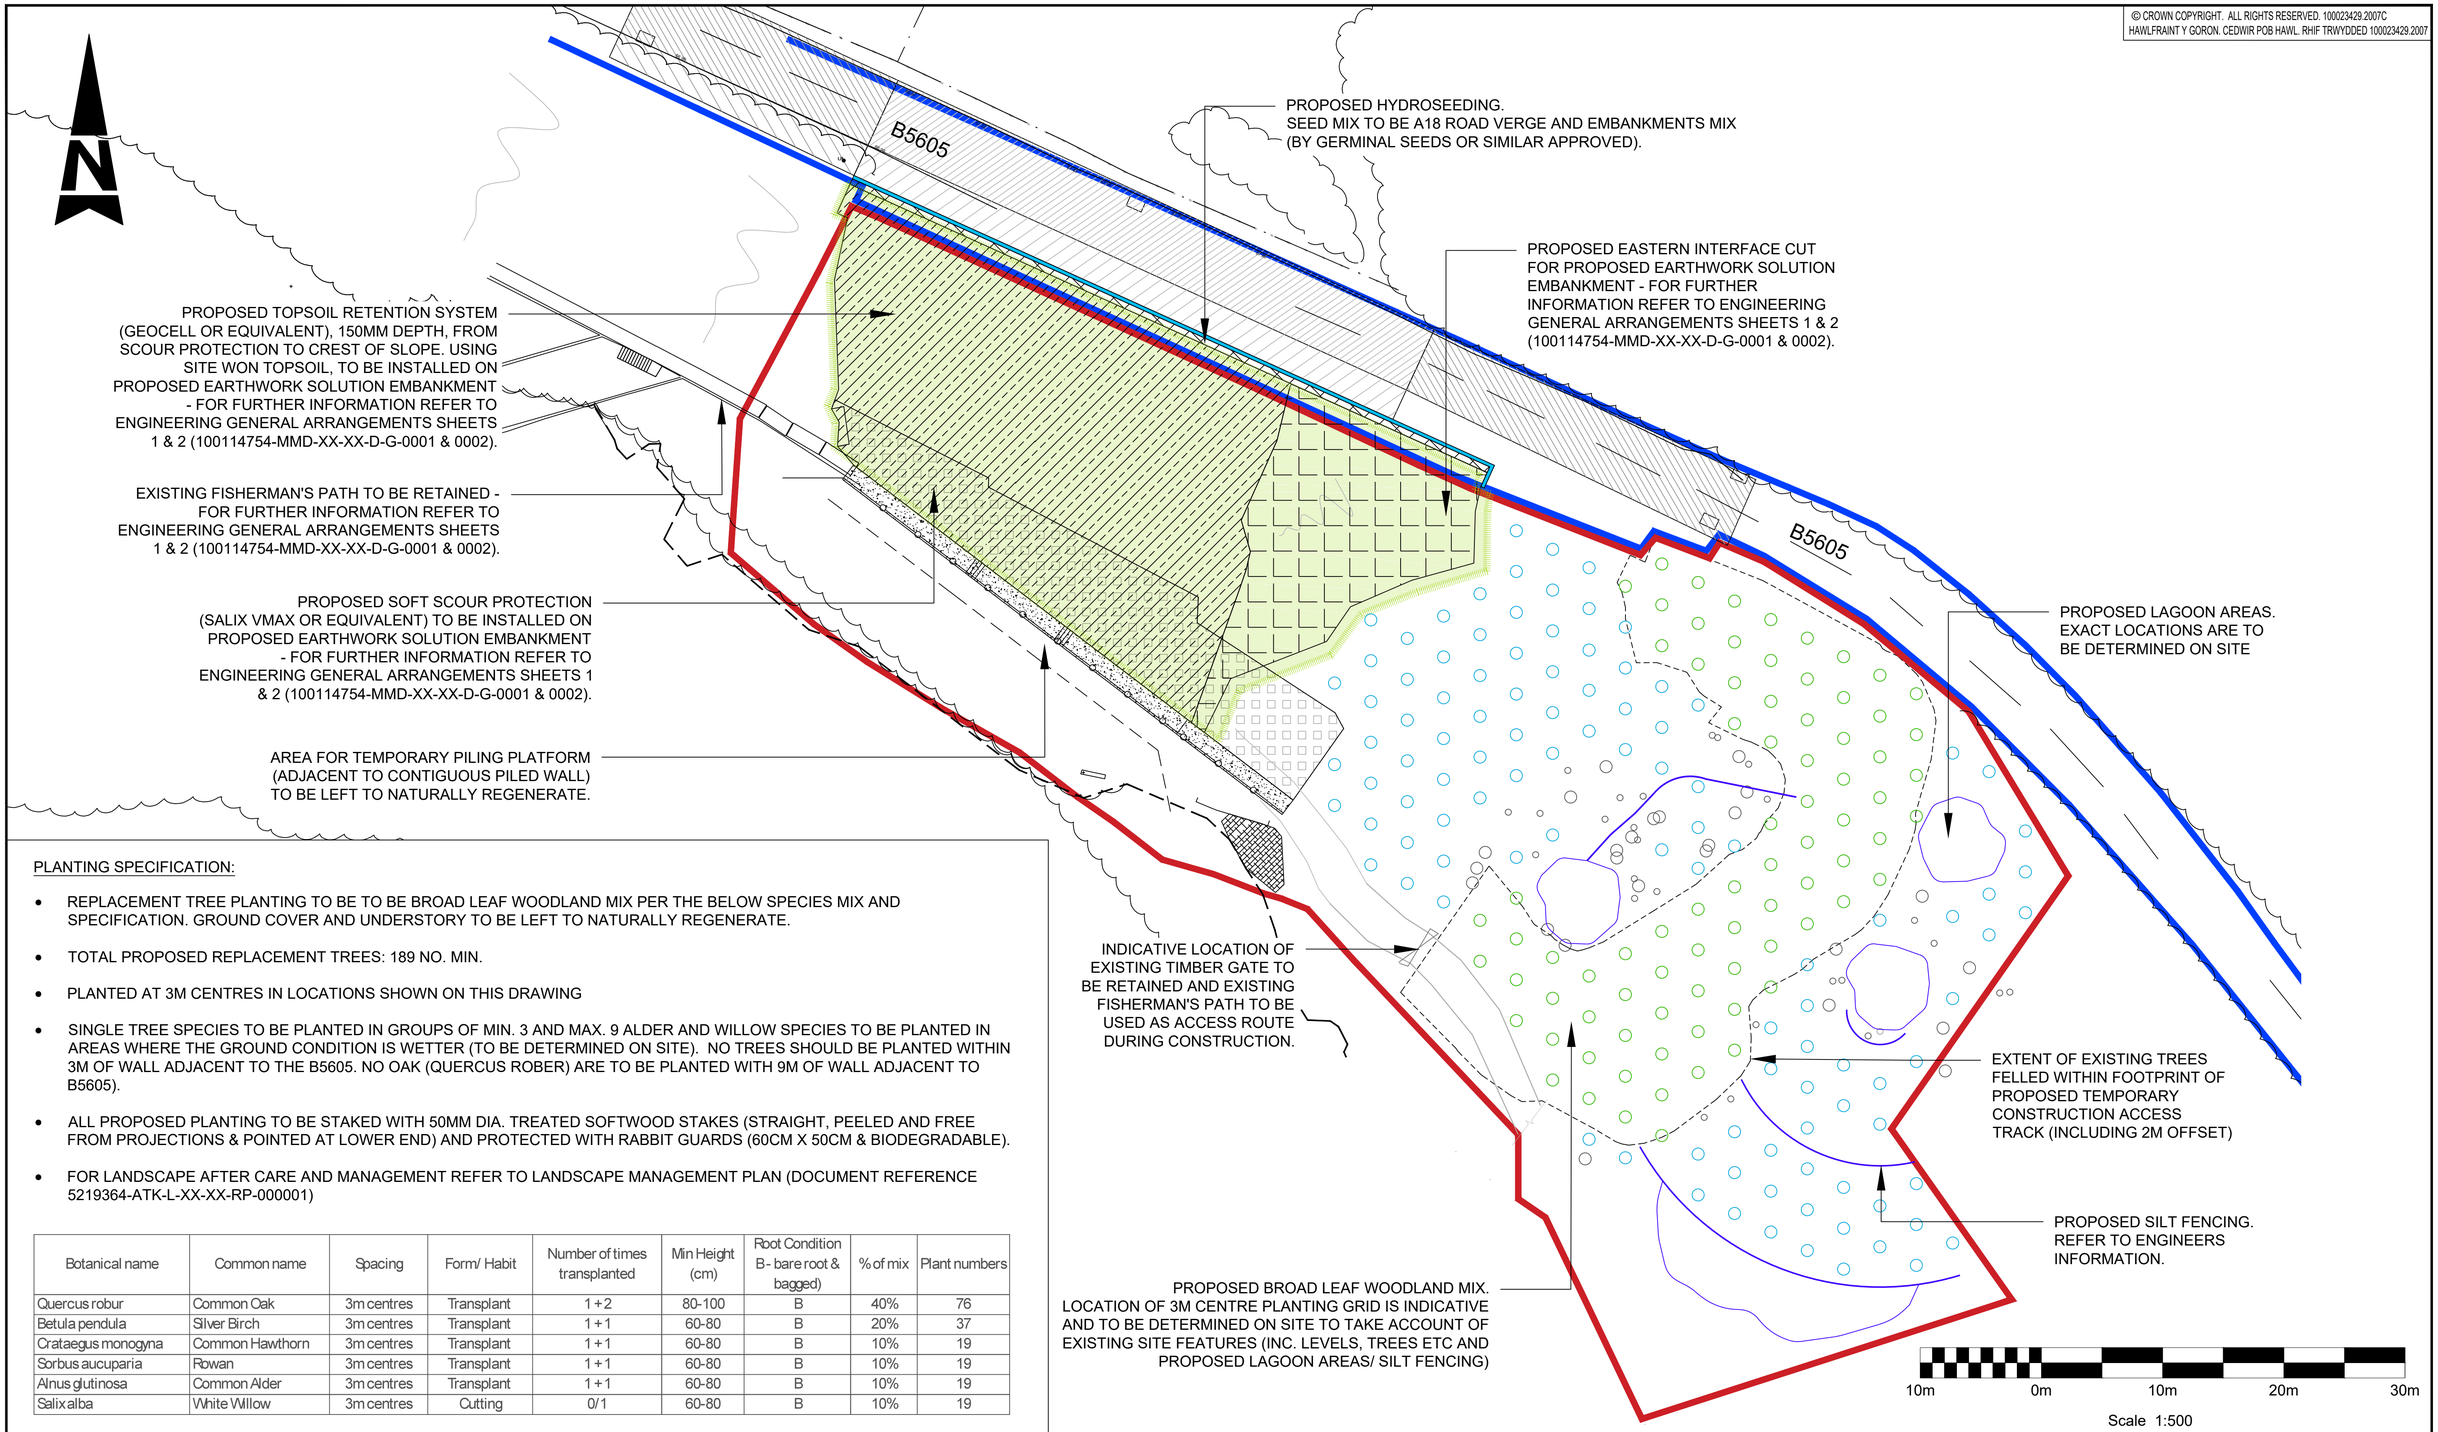

Scale 1:500

PLANTING SPECIFICATION:

- REPLACEMENT TREE PLANTING TO BE TO BE BROAD LEAF WOODLAND MIX PER THE BELOW SPECIES MIX AND SPECIFICATION. GROUND COVER AND UNDERSTORY TO BE LEFT TO NATURALLY REGENERATE.
- TOTAL PROPOSED REPLACEMENT TREES: 189 NO. MIN.
- PLANTED AT 3M CENTRES IN LOCATIONS SHOWN ON THIS DRAWING
- SINGLE TREE SPECIES TO BE PLANTED IN GROUPS OF MIN. 3 AND MAX. 9 ALDER AND WILLOW SPECIES TO BE PLANTED IN AREAS WHERE THE GROUND CONDITION IS WETTER (TO BE DETERMINED ON SITE). NO TREES SHOULD BE PLANTED WITHIN 3M OF WALL ADJACENT TO THE B5605. NO OAK (QUERCUS ROBER) ARE TO BE PLANTED WITH 9M OF WALL ADJACENT TO B5605).
- ALL PROPOSED PLANTING TO BE STAKED WITH 50MM DIA. TREATED SOFTWOOD STAKES (STRAIGHT, PEELED AND FREE FROM PROJECTIONS & POINTED AT LOWER END) AND PROTECTED WITH RABBIT GUARDS (60CM X 50CM & BIODEGRADABLE).
- FOR LANDSCAPE AFTER CARE AND MANAGEMENT REFER TO LANDSCAPE MANAGEMENT PLAN (DOCUMENT REFERENCE 5219364-ATK-L-XX-XX-RP-000001)

Botanical name	Common name	Spacing	Form/ Habit	Number of times transplanted	Min Height (cm)	Root Condition B- bare root & bagged)	% of mix	Plant numbers
Quercus robur	Common Oak	3m centres	Transplant	1 + 2	80-100	B	40%	76
Betula pendula	Silver Birch	3m centres	Transplant	1 + 1	60-80	B	20%	37
Crataegus monogyna	Common Hawthorn	3m centres	Transplant	1 + 1	60-80	B	10%	19
Sorbus aucuparia	Rowan	3m centres	Transplant	1 + 1	60-80	B	10%	19
Alnus glutinosa	Common Alder	3m centres	Transplant	1 + 1	60-80	B	10%	19
Salix alba	White Willow	3m centres	Cutting	0/1	60-80	B	10%	19

KEY

- SITE BOUNDARY
- WREXHAM COUNTY BOROUGH COUNCIL HIGHWAYS BOUNDARY
- TREES TO BE RETAINED REFER TO AIA FOR INFORMATION.
- PROPOSED TREES PLANTED WITHIN TEMPORARY ACCESS ZONE.
- PROPOSED TREES PLANTED WITHIN EXISTING WOODLAND.
- NEW HYDROSEEDING TO REINFORCED ENGINEERED SLOPE - REFER TO ENGINEERS DETAILS.

NOTES:

1. DO NOT SCALE FROM THIS DRAWING
2. PROPOSALS FOR APPROVAL PURPOSES ONLY AND NOT FOR CONSTRUCTION
3. ALL TREES IN ACCORDANCE WITH BS 8545.
4. TOPSOIL AND SUBSOIL SPECIFICATION TO BE PER BS:3882 AND BS 8601.
5. ALL WORKS ARE SUBJECT TO STAKEHOLDER CONSULTATION AND AGREEMENT.
6. REFER TO ARBORICULTURAL IMPACT ASSESSMENT (AIA) FOR INFORMATION ON EXISTING TREES.

SAFETY, HEALTH AND ENVIRONMENTAL INFORMATION

In addition to the hazards/risks normally associated with the types of work detailed on this drawing, note the following significant residual risks (Reference shall also be made to the design hazard log).

Construction
EXISTING UTILITIES

Maintenance / Cleaning
NONE

Use
NONE

Decommissioning / Demolition
NONE

Description	Status	Revision	Drawn	Checked	Reviewed	Authorised	Issue Date
FIRST ISSUE	S2	P01	AE	DW	TG	SW	17/06/24
FOR PLANNING ISSUE	S2	P02	MM	DW	TG	SW	16/12/24
FOR PLANNING ISSUE	S2	P03	DW	TG	AM	SW	06/03/25
FOR PLANNING ISSUE	S2	P04	DW	TG	AM	SW	18/07/25
FOR PLANNING ISSUE	S2	P05	DW	TG	AM	SW	24/07/25

Drawing Suitability: FOR INFORMATION
Status: S2

AtkinsRéalis
Chadwick House
Birchwood Park
Warrington
WA3 6AE
Tel: +44 (0)1925 238000
Fax: +44 (0)1925 238500
www.atkinsrealis.com
© AtkinsRéalis (2024)

Client: WREXHAM COUNTY BOROUGH COUNCIL

Project Title: B5605 GELLI WOOD LANDSLIDE
Drawing Title: CONCEPT LANDSCAPE PLAN
Drawing Number Project: 5219364-ATK-L-XX-XX-DR-000001

Original Size: A1 | Scale: 1:500 | Project Ref. No: 5219364 | Sheet: 01 of 01 | Rev: P05