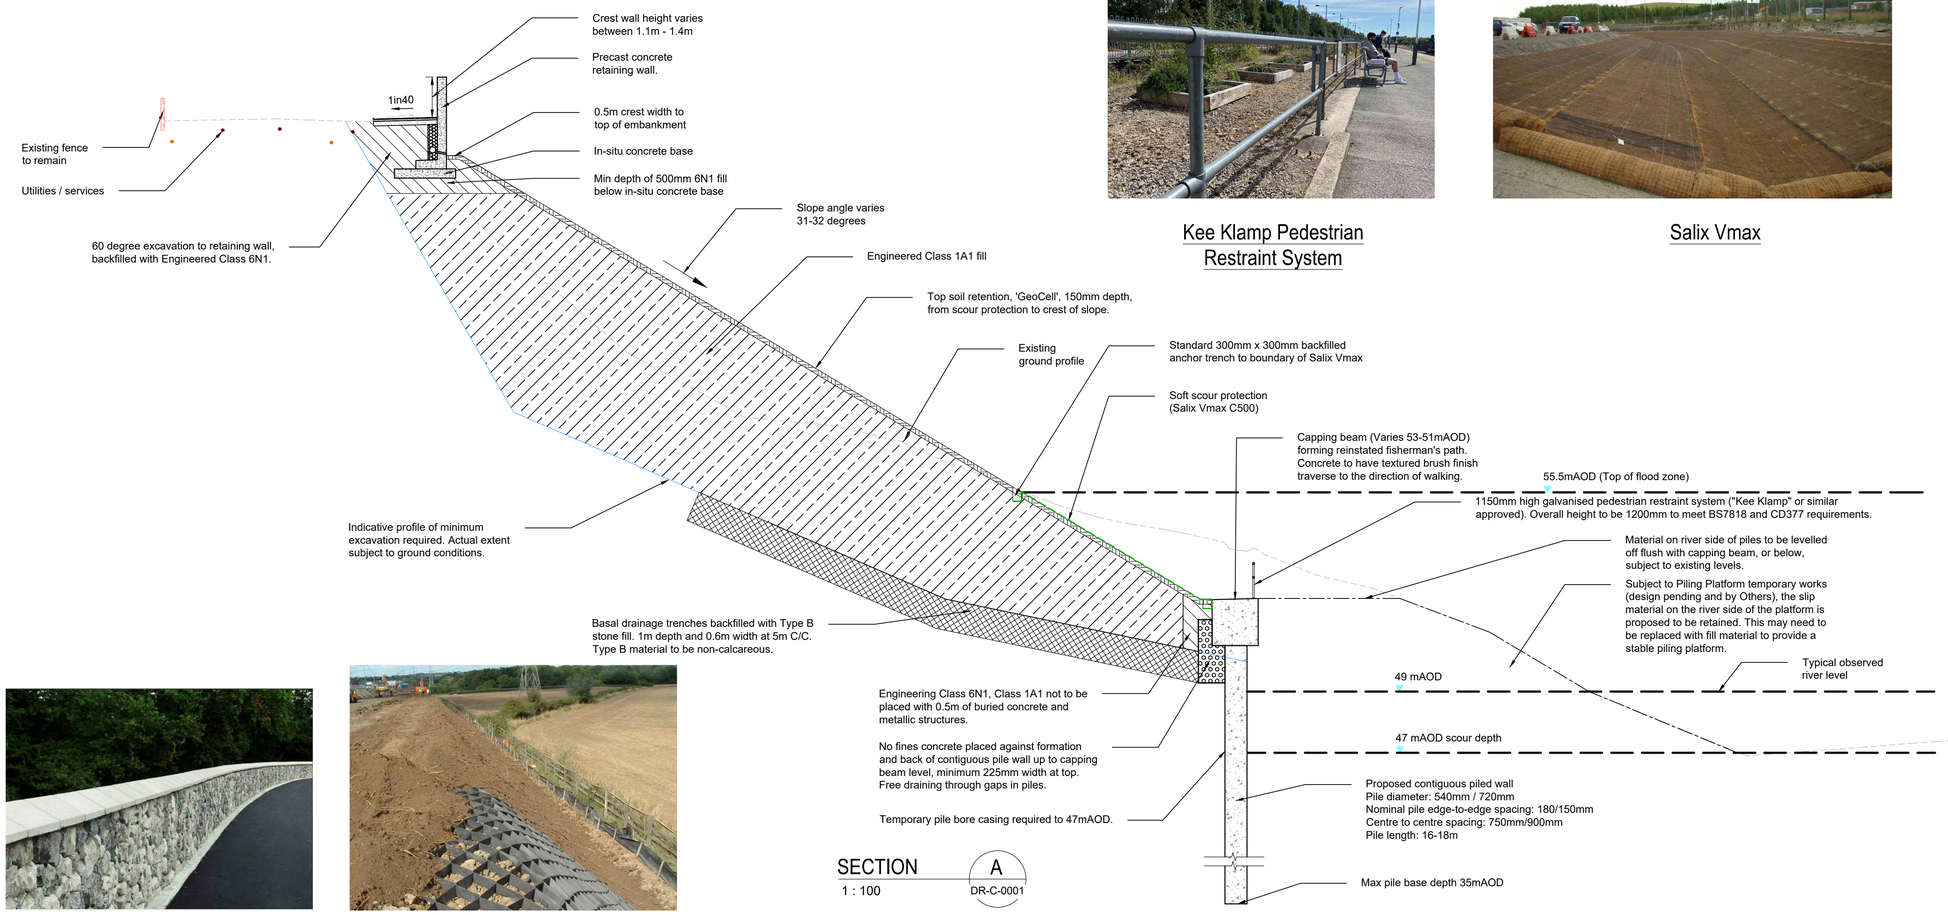



SECTION A
1 : 100 DR-C-0001

Kee Klamp Pedestrian Restraint System

Salix Vmax

RPC Rocwall

Geocells & Drainage Geocomposites

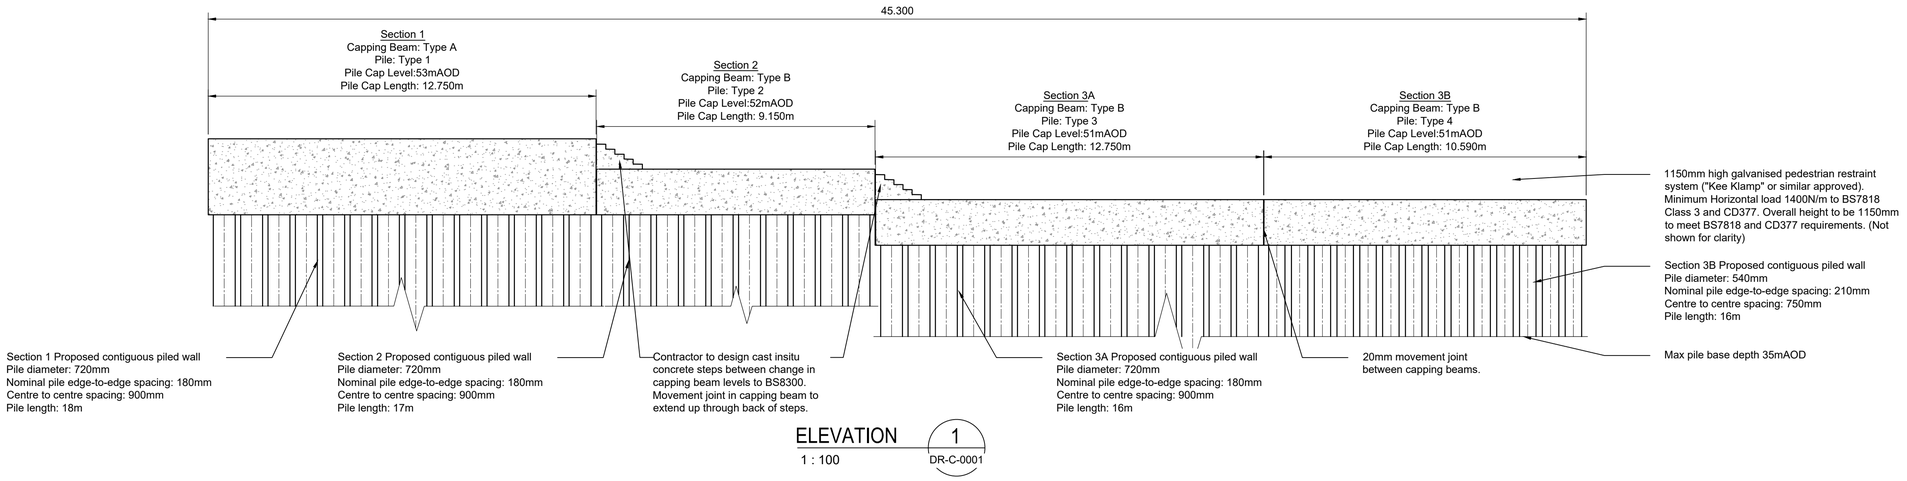

ELEVATION 1
1 : 100 DR-C-0001


© Mott MacDonald Limited

This document is issued for the party which commissioned it and for specific purposes connected with the captioned project only. It should not be relied upon by any other party or used for any other purpose.
We accept no responsibility for the consequences of this document being relied upon by any other party, or being used for any other purpose, or containing any error or omission which is due to an error or omission in data supplied to us by other parties.

1:100 0 5m 10m

C:\Users\ber42918\Mott MacDonald\Newbridge Landslip Remediation Jones Bros - Proposal Project - Do\Develop\08. Drawings (SS)\07. G-Geotechnical\Drawings (D)\100114754-MMD-XX-XX-D-G-0002 - General Arrangement For Planning Sheet 2 of 2.dwg Nov 29, 2024 - 1:59PM
BER42918

Location Plan

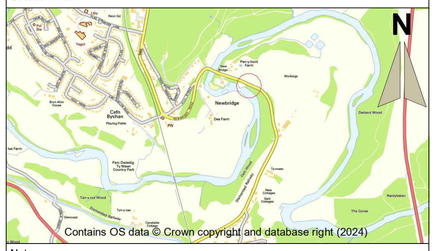
N
Newbridge
Coffs Bonham
Parking Fields
Pay
Oak Farm
Parc Gelynis To Newbridge Country Park
Garland Wood
Yr Hafan
Yew Tree Cottage
Yew Tree Farm
Yew Tree Cottage
Yew Tree Farm
Yew Tree Cottage
Yew Tree Farm