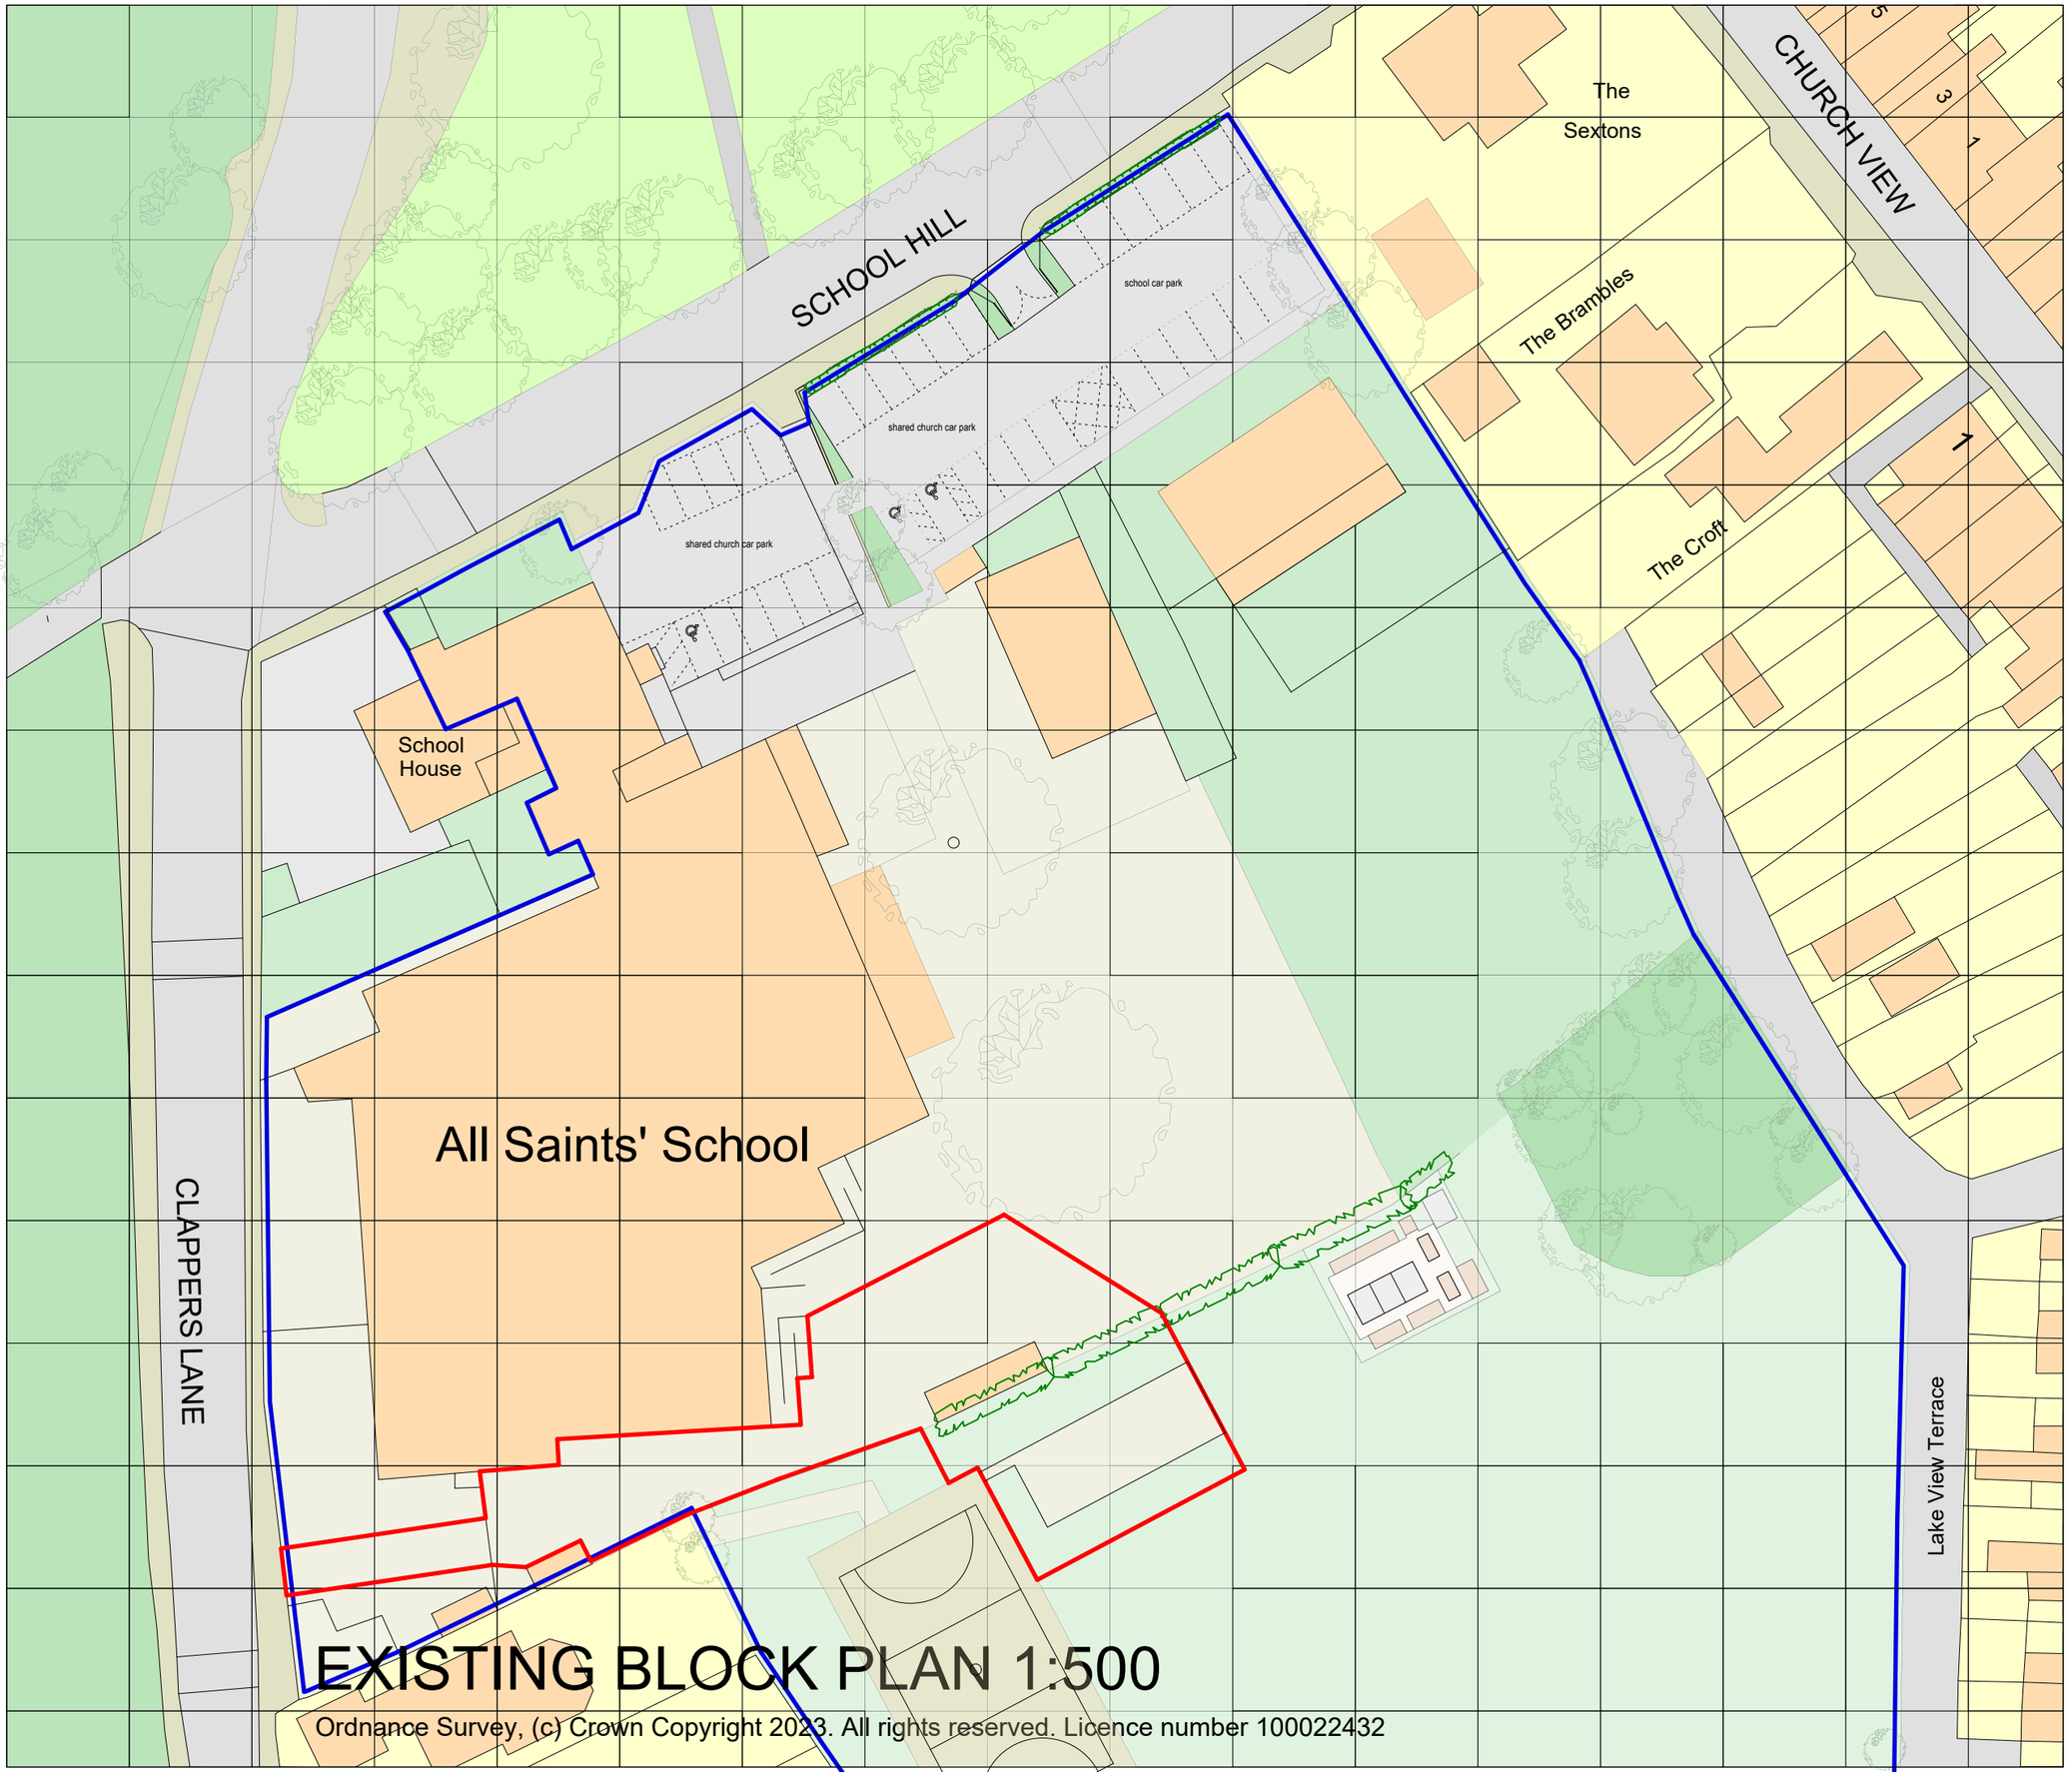


Ordnance Survey, (c) Crown Copyright 2023. All rights reserved. Licence number 100022432

N

0m 10 20 30

ORIGINAL DRAWING SIZE 1:500 AT A3

Revision

Client
THE GOVERNORS OF ALL SAINTS' SCHOOL

Job
PROPOSED MODULAR SCHOOL LIBRARY AND ICT SUITE FOR ALL SAINTS' SCHOOL GRESFORD, WREXHAM

Job No
5000

Drawing
EXISTING BLOCK PLAN

Drawing No
PL-02

Drawn	Checked	Date	Scale
DH		Sep 25	1:500 @A3

hha architects
horsley huber architects ltd
Stafford Castleberg studios 134 Newport Road ST16 2HB
t: 01785 251238 f: 01785 257843
e: stafford@hhastudio.com w: www.hhastudio.com

	preliminary		for comment	■	for approval
	for tender		construction		as built

Check all dimensions on site. This drawing is copyright