

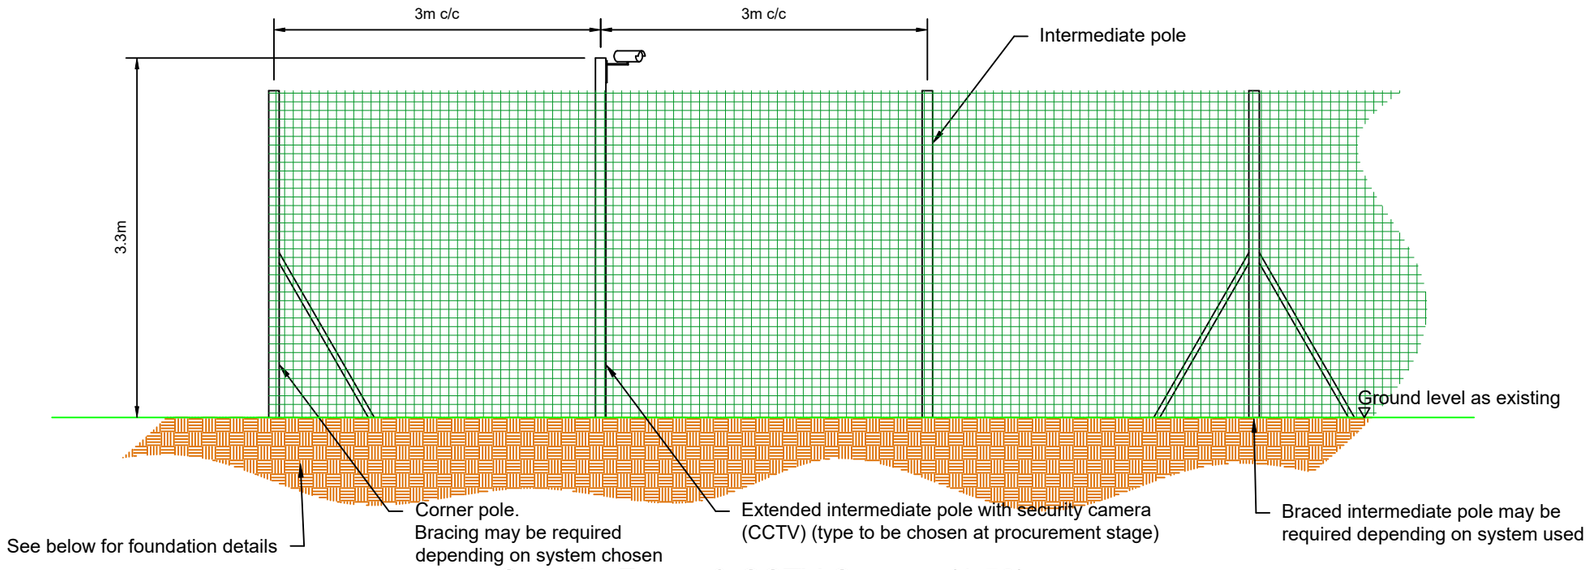


Security Fence & CCTV Camera (1:50)

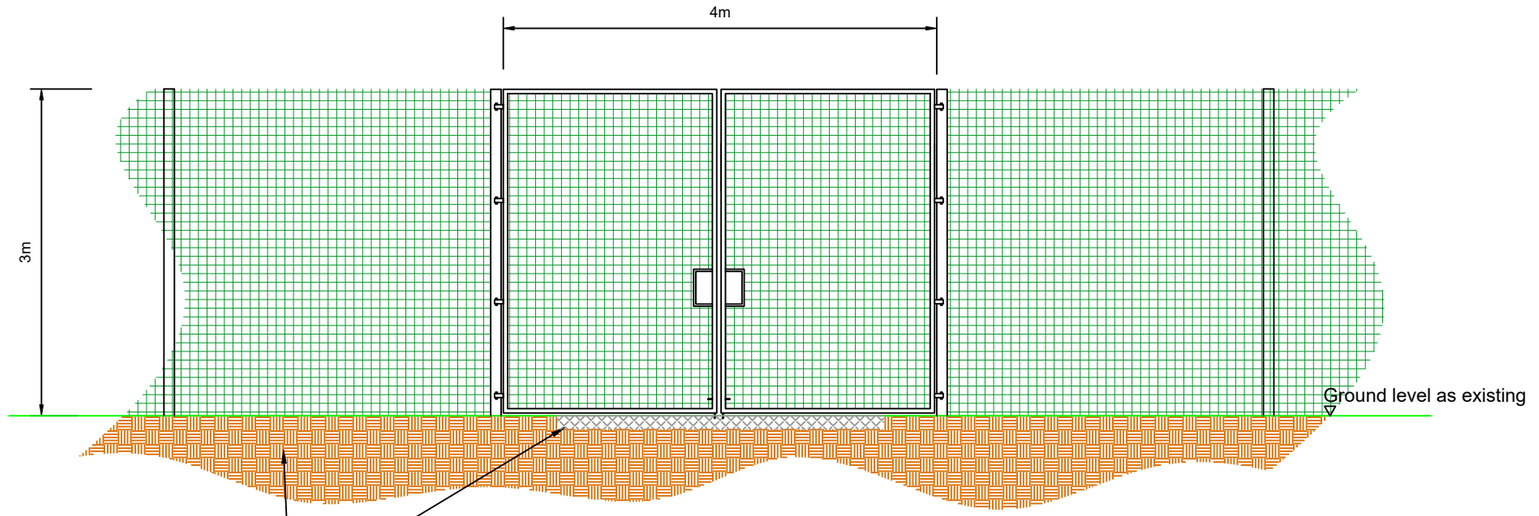

Security Fence - Gate Detail (1:50)

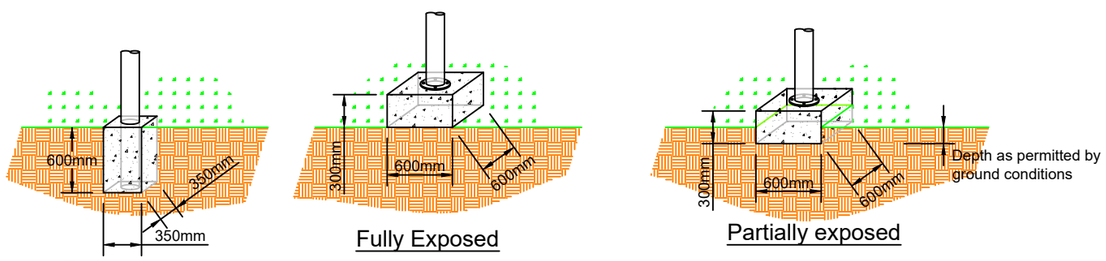

Foundation Details (N.T.S.)

Notes

All dimensions are in mm unless otherwise stated.

Dimensions are indicative only and are not for construction. Detailed design of the foundation should be undertaken once a ground investigation survey has been undertaken.

External colour and finish of fencing to be advised.

Scale (@ A3) As Shown	Date: 26th Febuary 2025

Prepared by: dulas

Client: National Trust

Project: Hafod Road Solar

Figure 8 - Typical Security Fence, Gate and CCTV Camera

Drawn by: MH	Checked by: LR	Version: 0b

Every effort has been made to ensure the accuracy of the information provided on this figure. Dulas Ltd cannot be held responsible for any omissions or errors in the data supplied by third parties and hereby expressly disclaims any responsibility for any losses, disappointment, negligence or damage caused by reliance on the information contained on this figure.