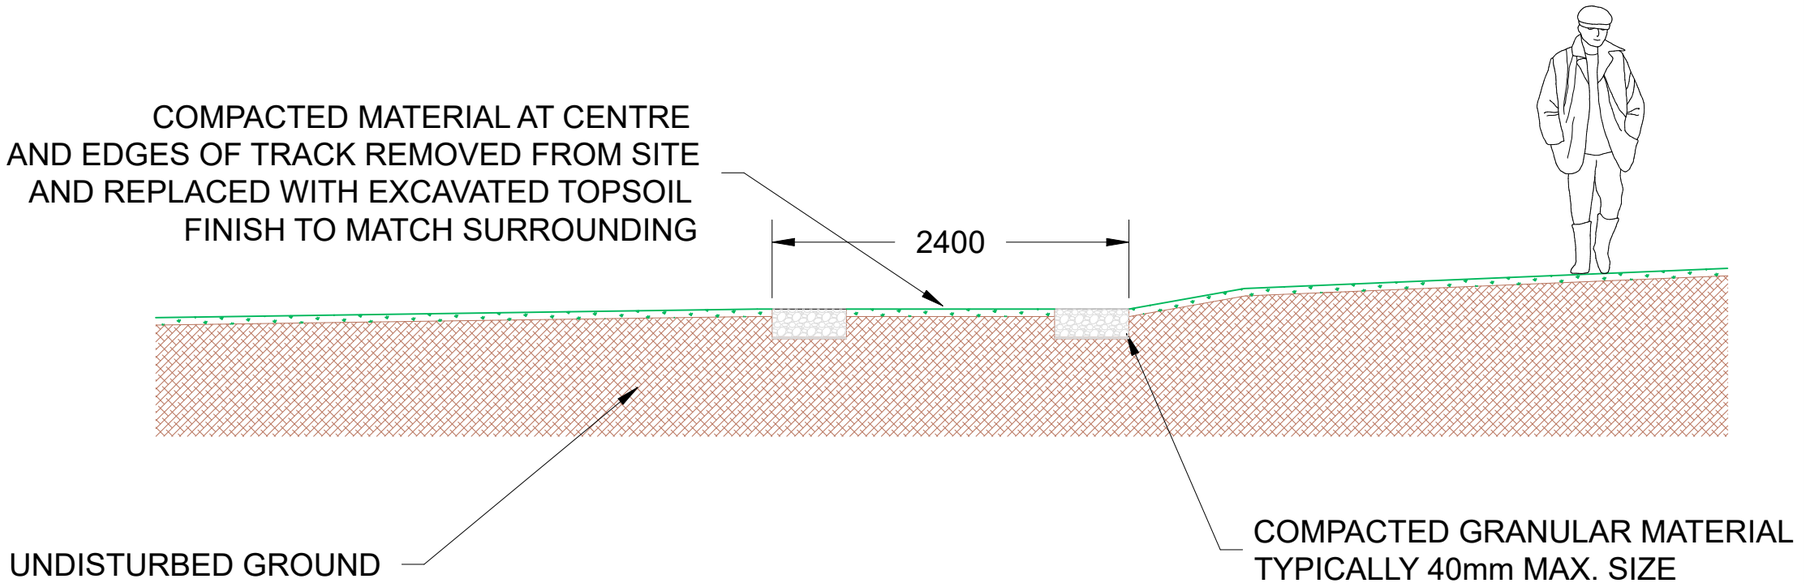


Notes

Units are in mm unless otherwise specified.

Suface drainage as required (to be discussed and approved on site)

Scale (@ A3) 1:30	Date: July 2025

Prepared by: dulas

Client: National Trust

Project: Hafod Road Solar

Figure 3 - Indicative Track Cross Section

Drawn by: MP	Checked by: LR	Version: 1a

Every effort has been made to ensure the accuracy of the information provided on this figure. Dulas Ltd cannot be held responsible for any omissions or errors in the data supplied by third parties and hereby expressly disclaims any responsibility for any losses, disappointment, negligence or damage caused by reliance on the information contained on this figure.