


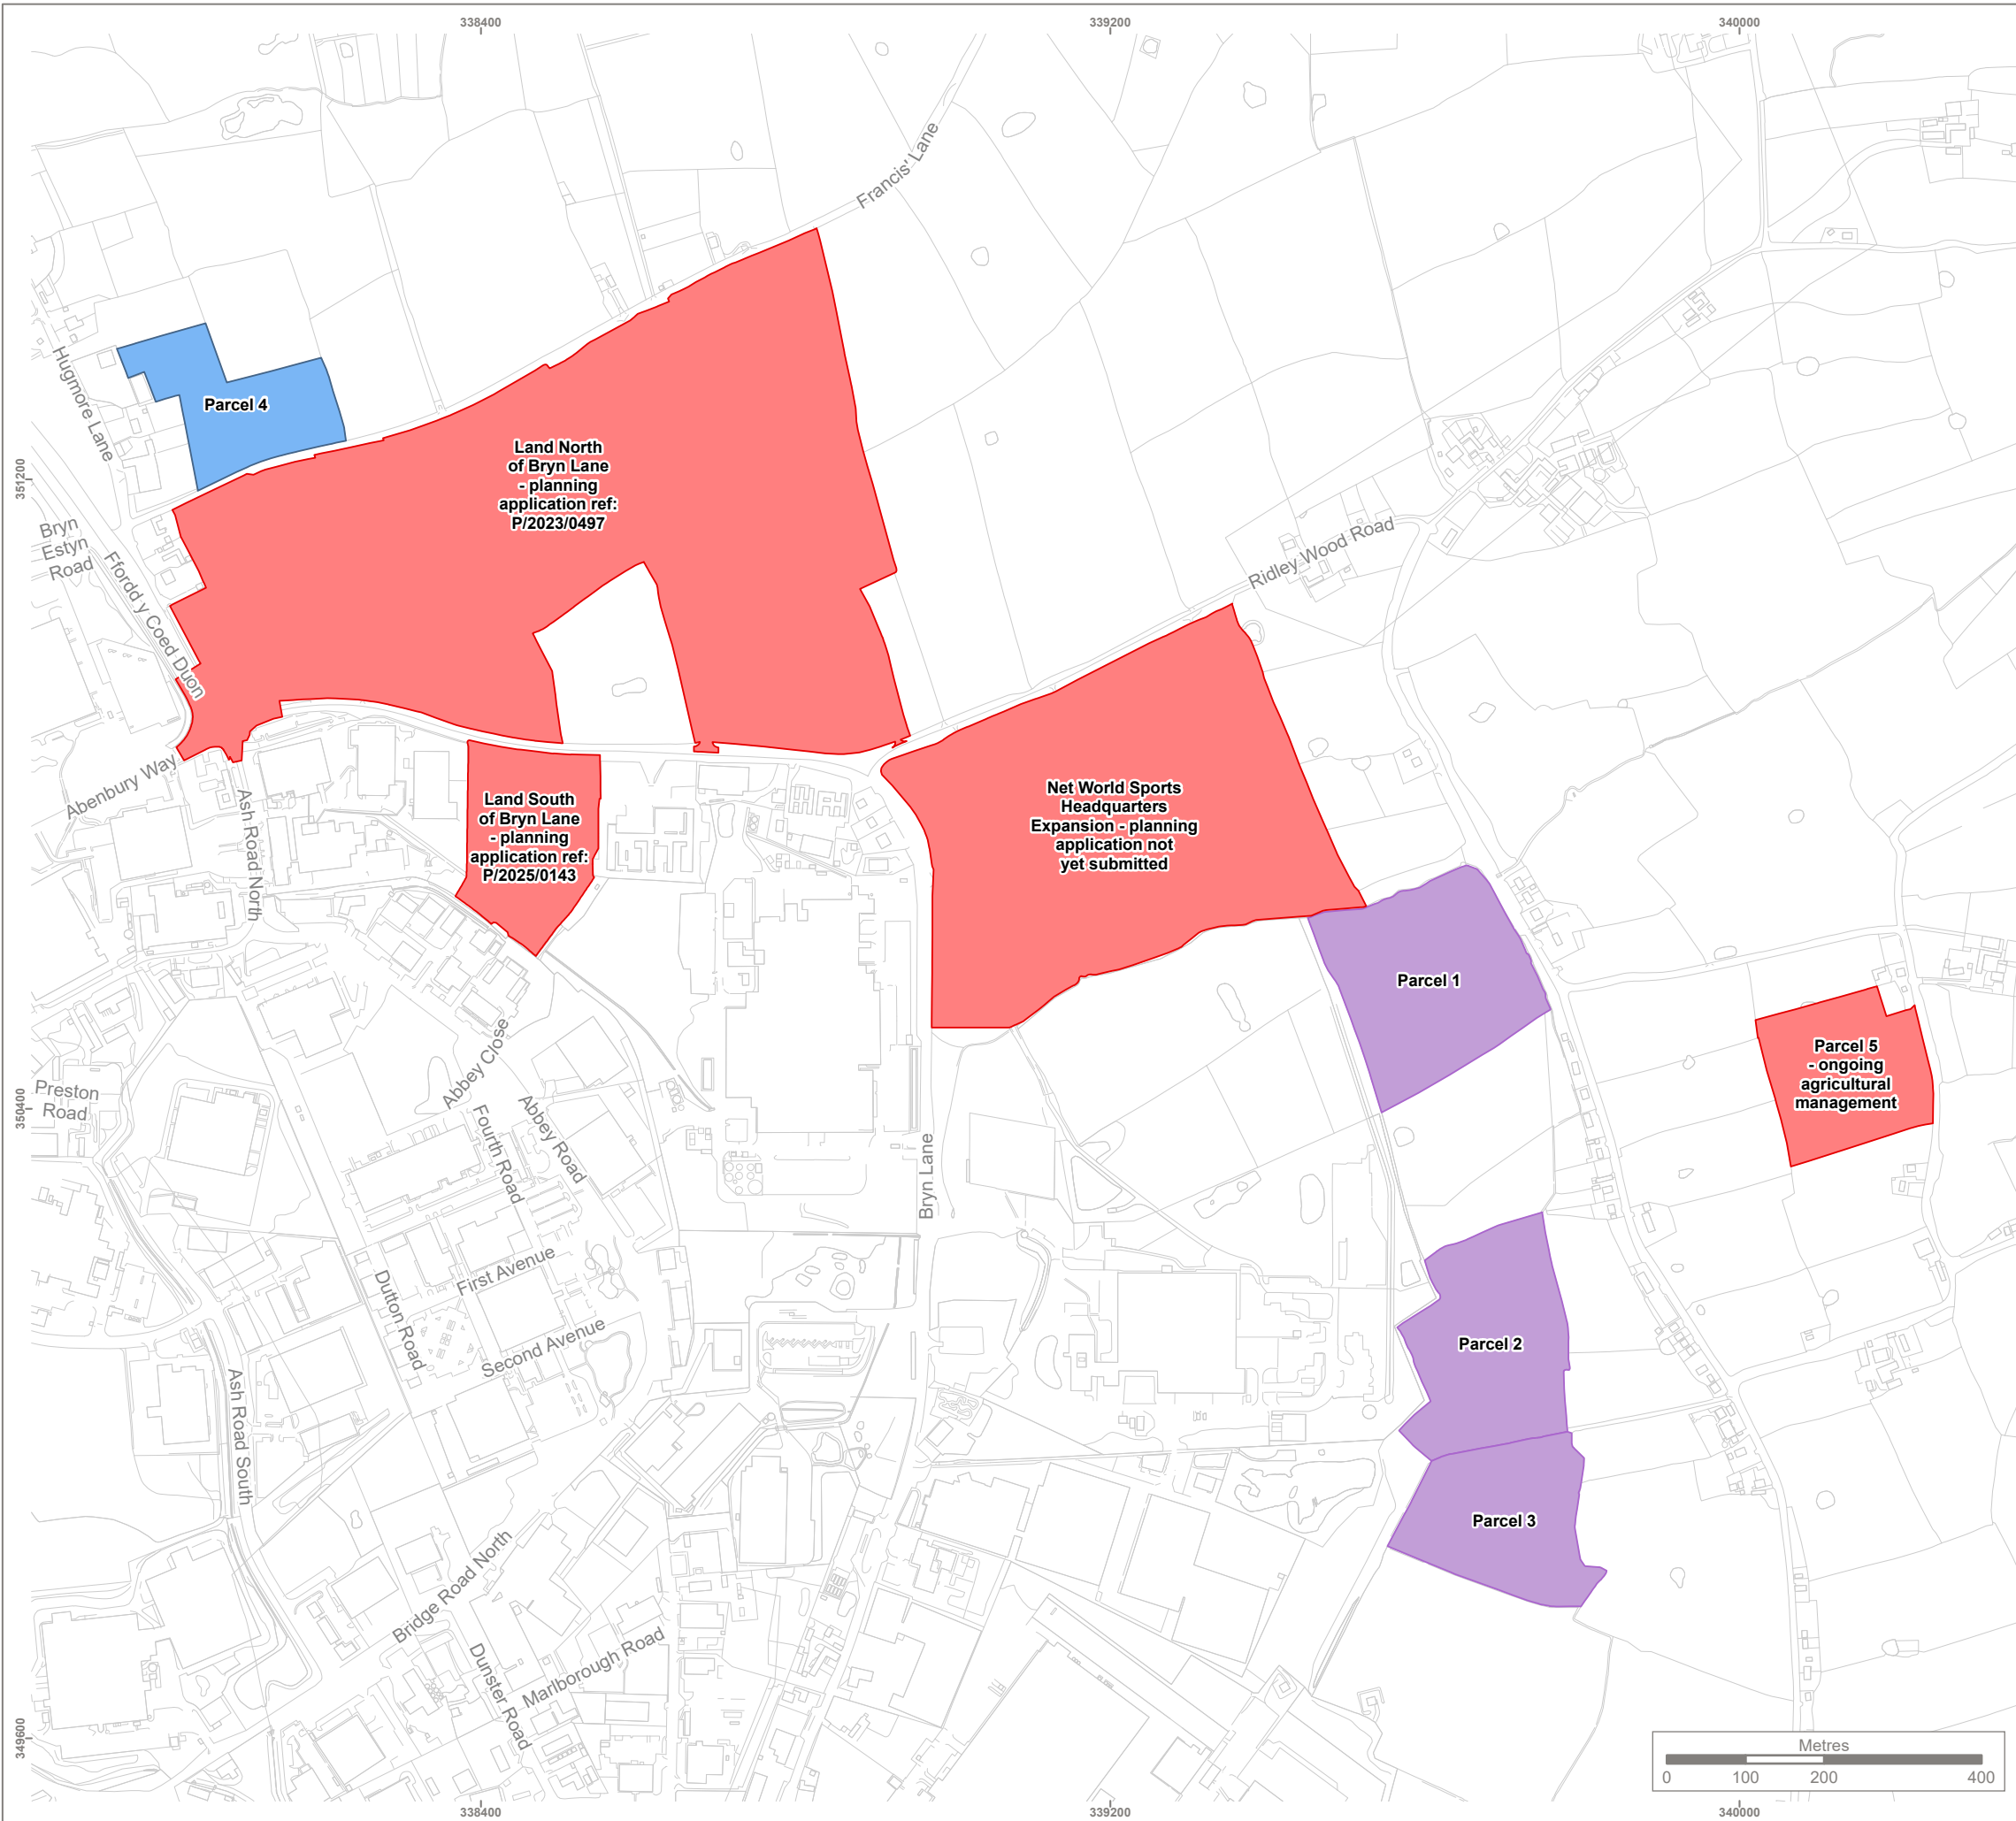

KEY

Construction Phase

Autumn 2025


Autumn 2026

Applicant Owned Land

Other land in applicant ownership



Reproduced by permission of Ordnance Survey on behalf of HMSO.
Contains OS data © Crown Copyright and database right 2025. All rights reserved.
Contains data from OS Zoomstack. Licence number: 0100057890.

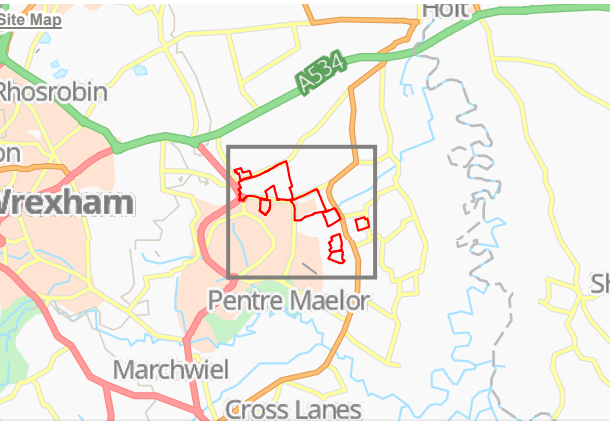

A	Update to Parcel 5 management details.	MG	MT	23/07/2025
Rev	Description	Drawn	Approved	Date



THE ENVIRONMENT PARTNERSHIP

401 Faraday Street, Birchwood Park, Warrington, WA3 6GA
Tel 01925 844004 e-mail tep@tep.uk.com www.tep.uk.com

Project
Land North of Bryn Lane, Wrexham

Title
Great Crested Newt Off-Site Mitigation Phasing Plan

Drawing Number
G9134.042A

Drawn	Checked	Approved	Scale	Date
MG	SP	MT	1:8,500 @ A3	18/07/2025

