
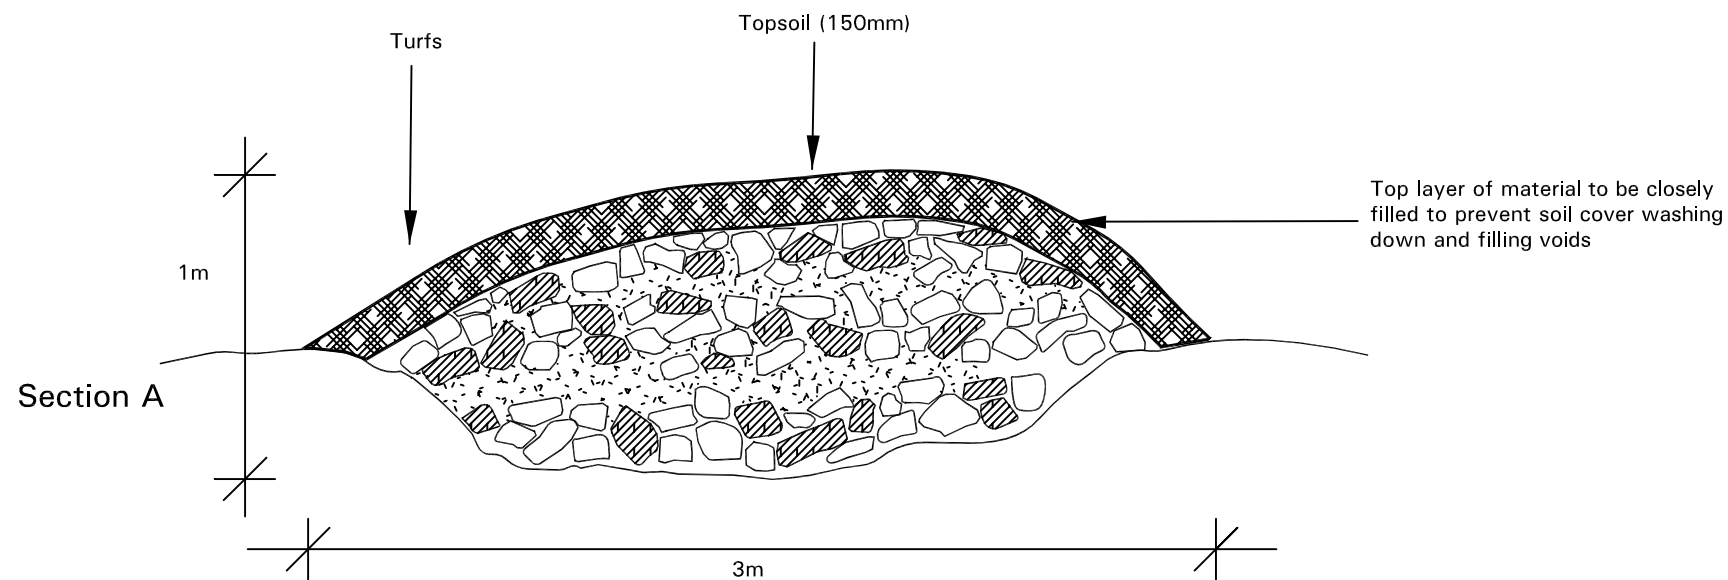


- Notes:
- The hibernacula is to be no less than 2m length x 1m width x 1m height.
 - Turfs are removed prior to excavation for re-use.
 - The hibernacula is to be constructed from new, clean bricks, (brick sizes to be half and full brick) and/or untreated logs.
 - Vertical gaps to be no more than 50% filled with soil / vegetative matter so that voids are created for amphibians.
 - Bricks or logs to be hand placed, roughly coursed with some bricks placed at 45° to the ground and locally found soil / dead leaves / grass roots to be placed in 300mm layers between courses.
 - The mound is to be covered with 150mm topsoil and turfs.

Reproduced from the Ordnance Survey with the permission of The Controller of Her Majesty's Stationery Office, Crown Copyright TEP, The Environment Partnership, Genesis Centre, Birchwood Science Park, Warrington, Cheshire. WA3 7BH. Licence No. AL 52685A

Revision	Description	Amended by	Date

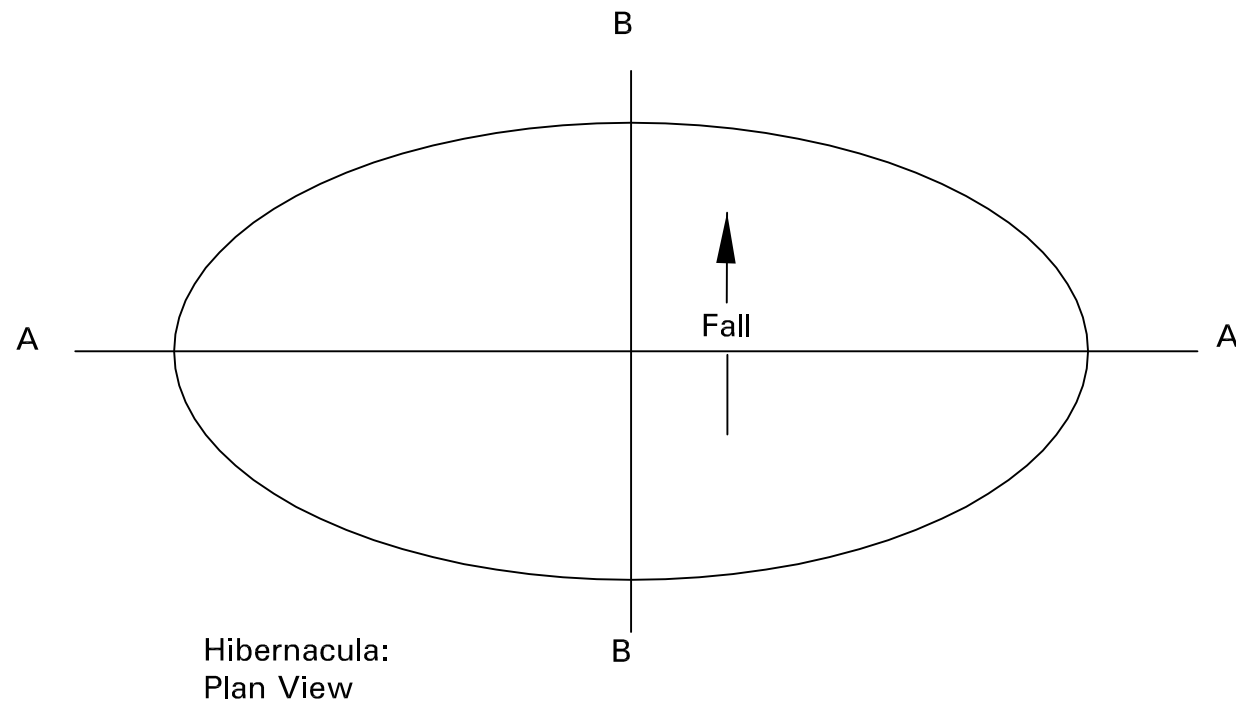

Genesis Centre
Birchwood Science Park Warrington
WA3 7BH
Tel 01925 844004
Fax 01925 844002
e-mail tep@tep.uk.com

Project		
Broughton Residential Development		
Title		
Amphibian Hibernacula		
Drwg No TEP.MIS.010		
Scale Hibernacula 1:25 @ A3		
Drawn by TH	Checked by GDA	Date April'03