


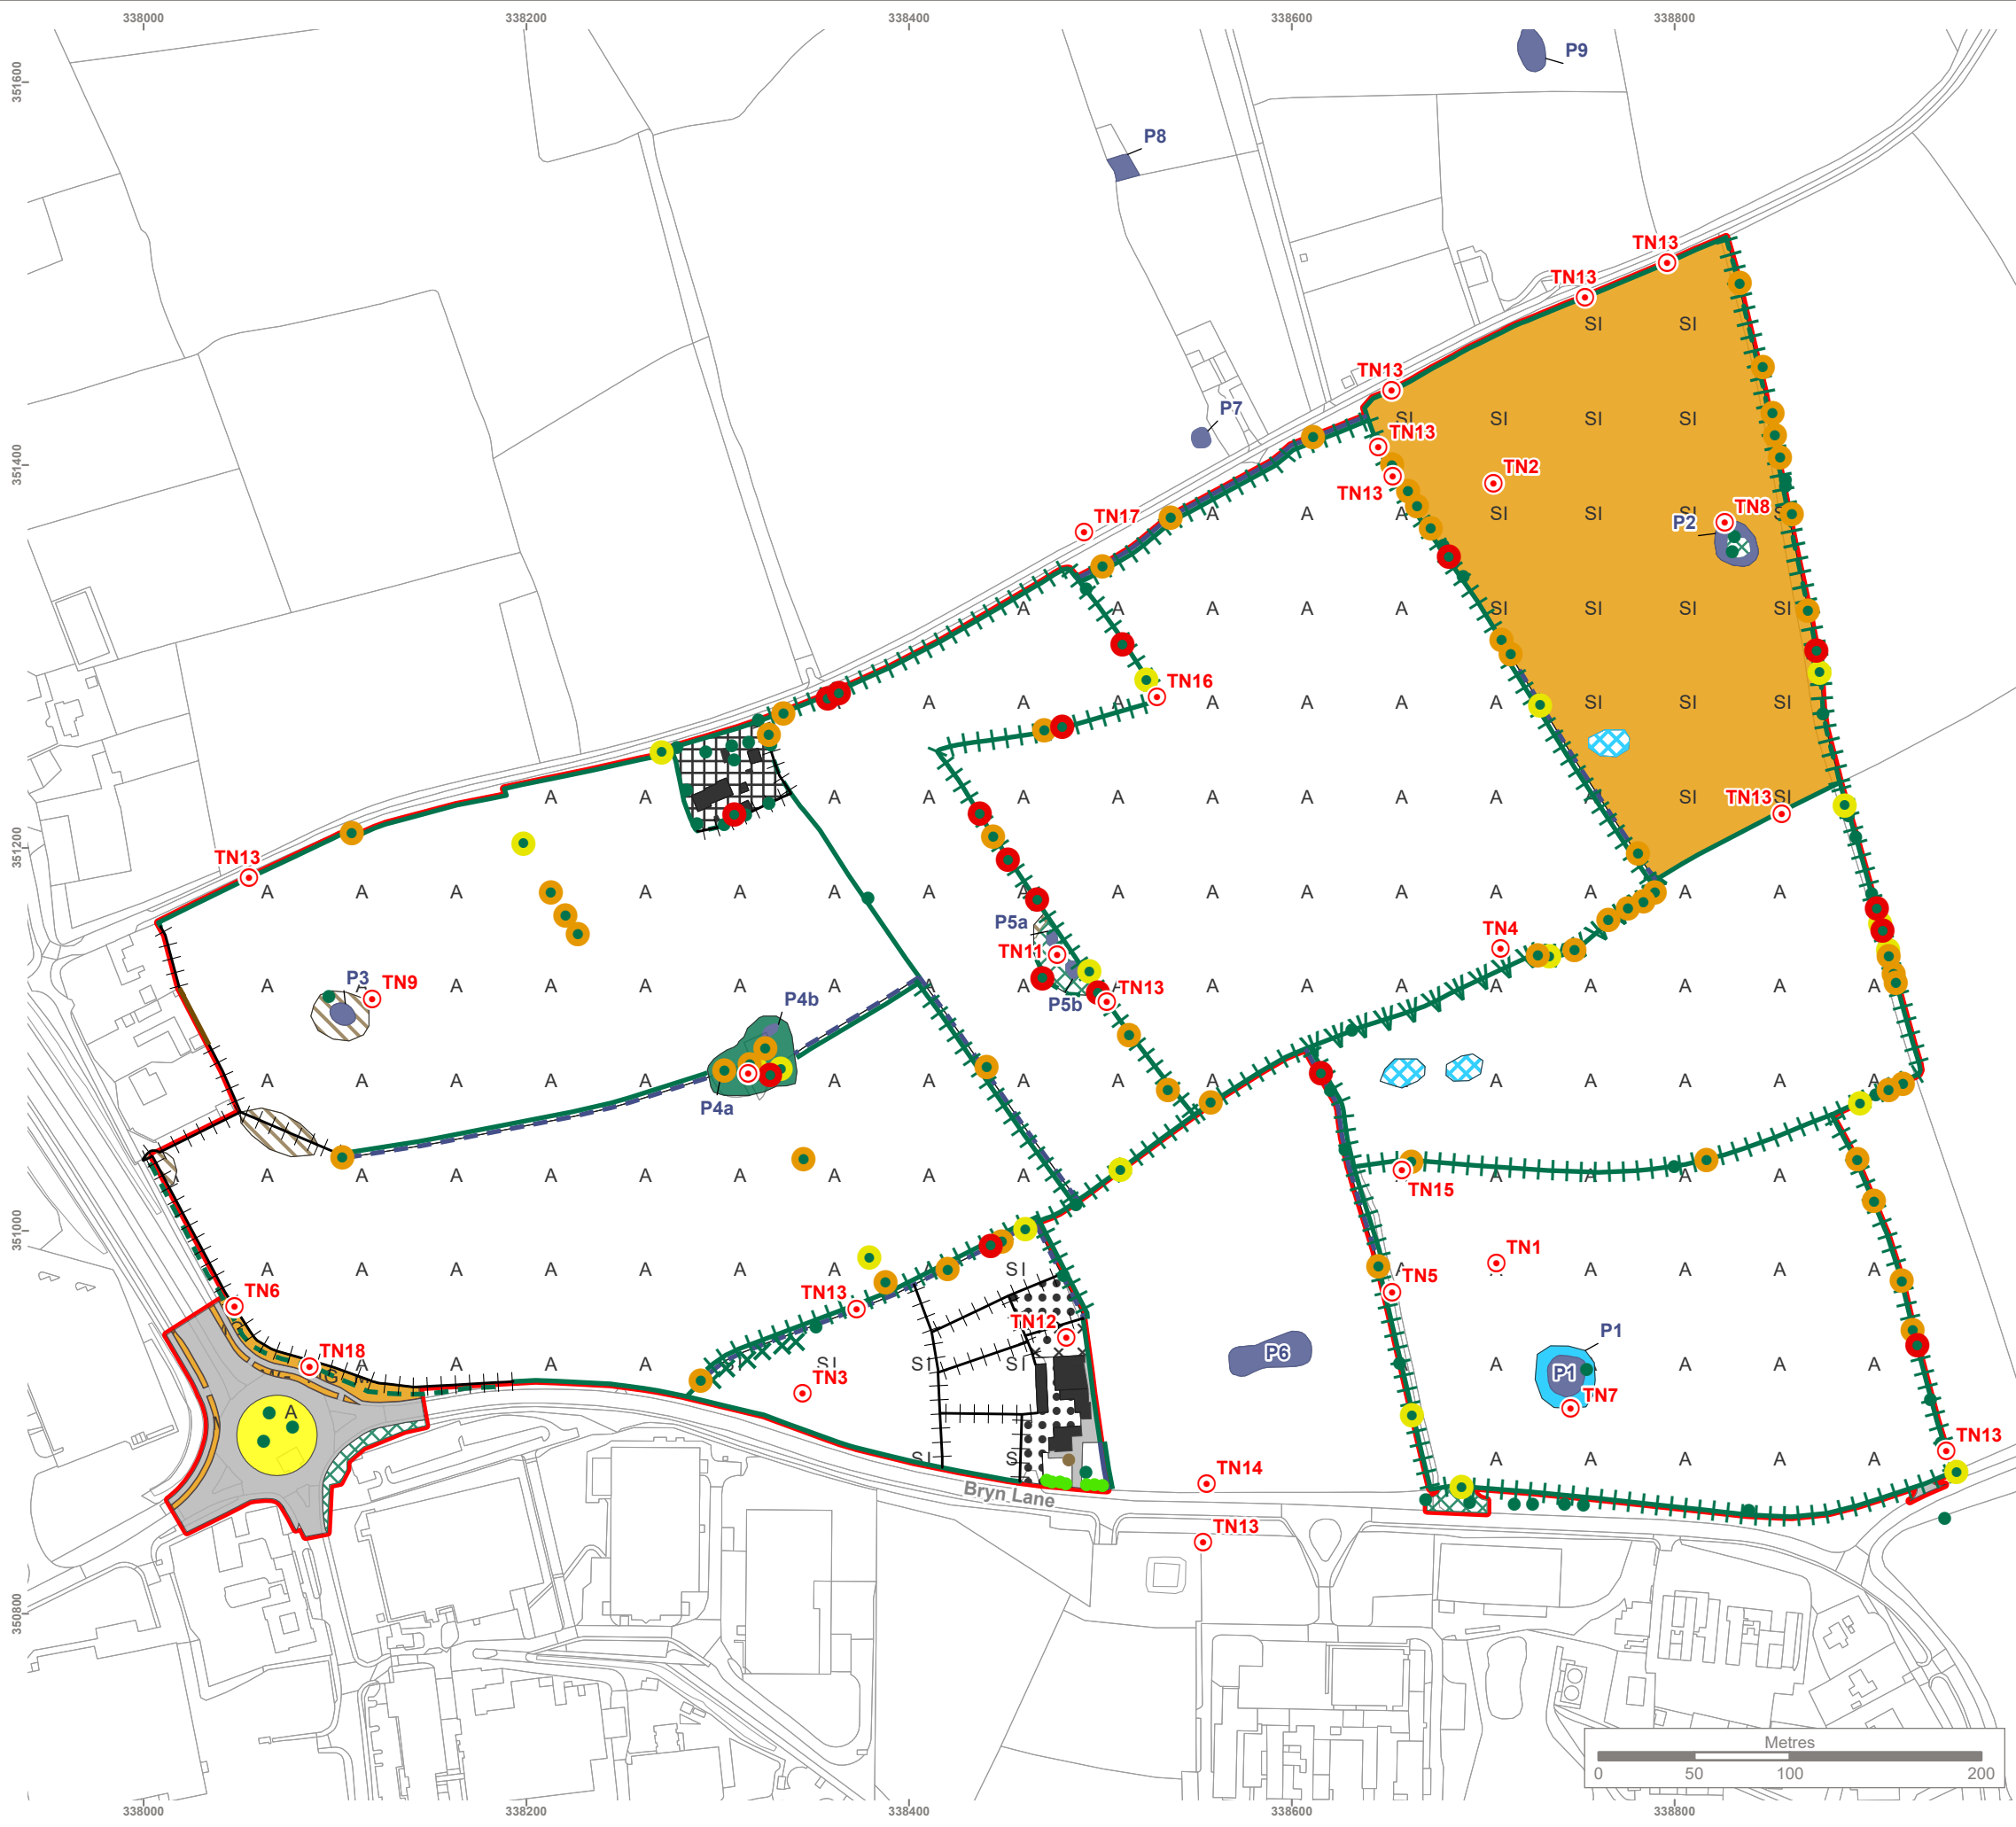

**KEY**

Site boundary

Target note

Scattered scrub

Scattered broad-leaved tree

Scattered coniferous tree

Broad-leaved tree with low bat suitability

Broad-leaved tree with moderate bat suitability

Broad-leaved tree with high bat suitability

Scattered introduced shrub

Species-poor intact hedge

Species-poor intact hedge and ditch

Species-poor intact hedge and dry ditch

Species-poor defunct hedge

Native species-rich hedge and trees

Species-poor hedge and trees

Species-poor defunct hedge and trees

Species-poor hedge and trees with ditch

Species-poor hedge and trees with dry ditch

Fence

Wall

Semi-natural broad-leaved woodland

Dense/continuous scrub

Semi-improved neutral grassland

Modified neutral grassland

Poor semi-improved grassland

Tall ruderal

Swamp

Ephemeral pool

Standing water

Arable

Amenity grassland

Bare ground with ephemeral/short perennial

Building


Bare ground

Hardstanding

Not surveyed

**Note:**  
The locations of habitats and habitat features are indicative.

Reproduced by permission of Ordnance Survey on behalf of HMSO.  
Contains OS data © Crown Copyright and database right 2023. All rights reserved.  
Contains data from OS Zoomstack. Licence number 0100057890.

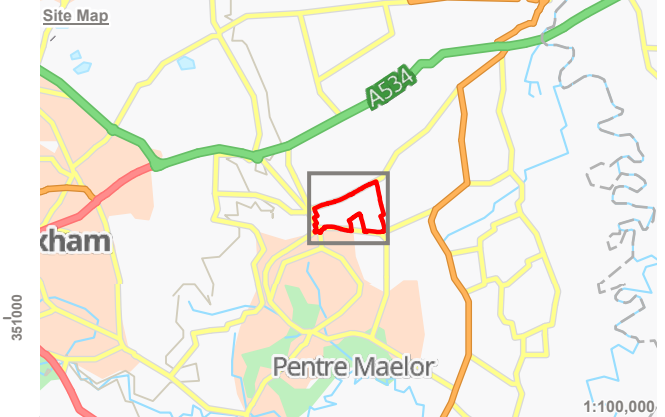

|     |                                                        |       |          |            |
|-----|--------------------------------------------------------|-------|----------|------------|
| B   | Site boundary update                                   | SP    | AE       | 17/04/2023 |
| A   | Site boundary amends; target note updates; trees added | BJ    | AE       | 01/09/2022 |
| Rev | Description                                            | Drawn | Approved | Date       |

**THE ENVIRONMENT PARTNERSHIP**

Genesis Centre, Birchwood Science Park, Warrington WA3 7BH  
Tel 01925 844004 e-mail tep@tep.uk.com www.tep.uk.com

Project  
Land North of Bryn Lane, Wrexham

Title  
Phase 1 Habitat Survey

Drawing Number  
G9134.007B

|       |         |          |              |            |
|-------|---------|----------|--------------|------------|
| Drawn | Checked | Approved | Scale        | Date       |
| BJ    | JO      | AE       | 1:3,500 @ A3 | 19/04/2023 |