




CONCEPT: ACO drift fence with ACO tunnel incorporating a "swallowtail" barrier to lead amphibians to the entrance (not to scale)

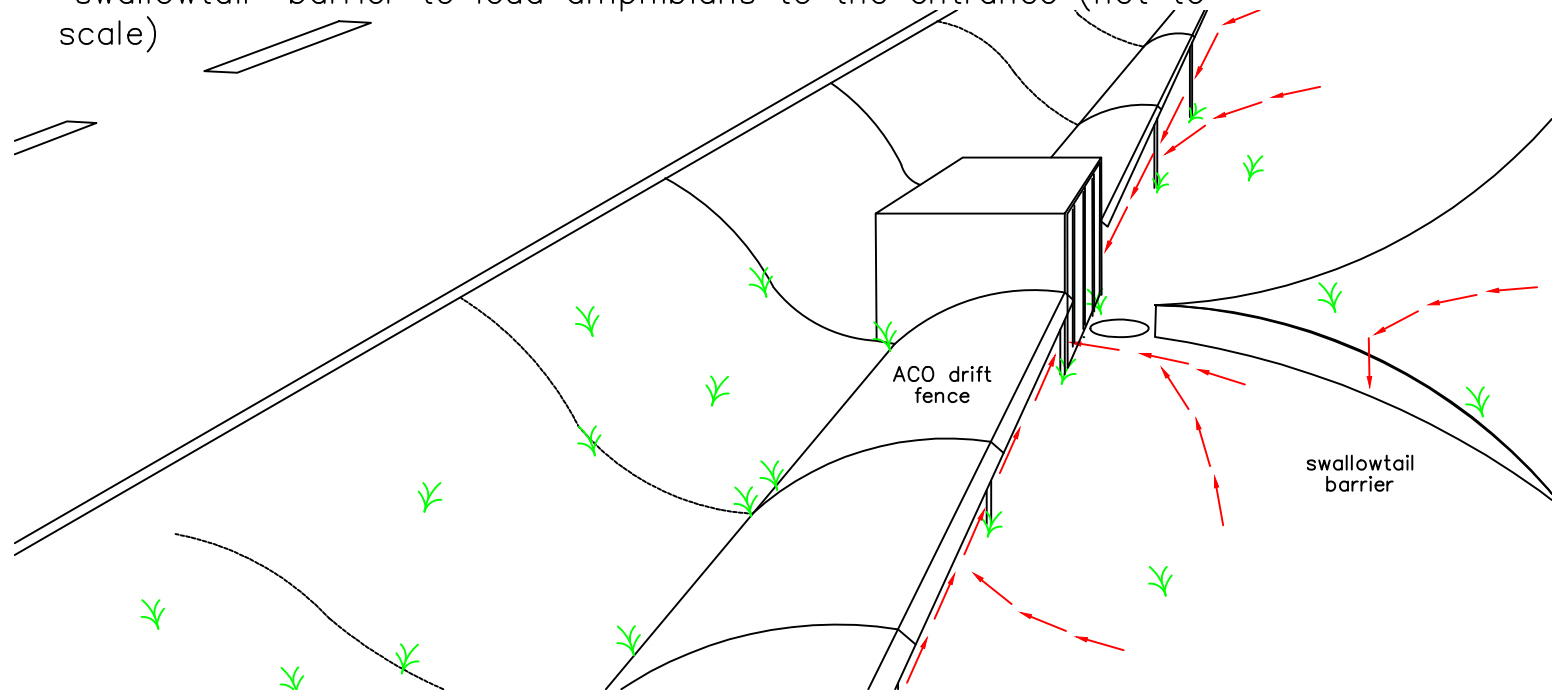

DETAIL 1: AMPHIBIAN TUNNEL WITH ENTRANCE BOX, SCALE1/50 @A3

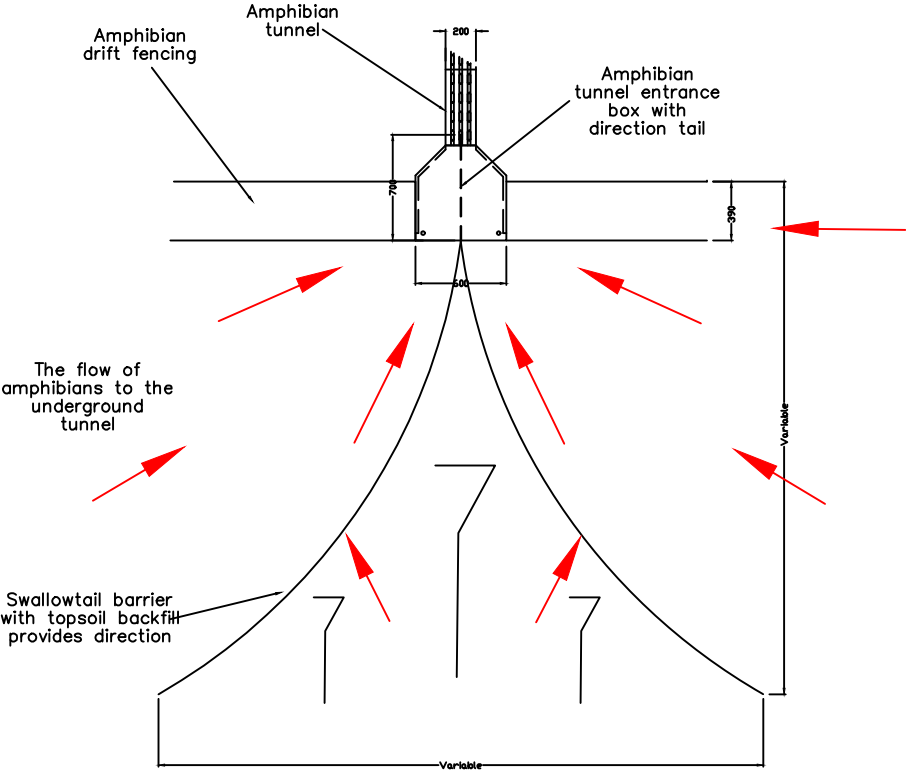

DETAIL 2: DRIFT FENCING, SCALE1/25 @A3

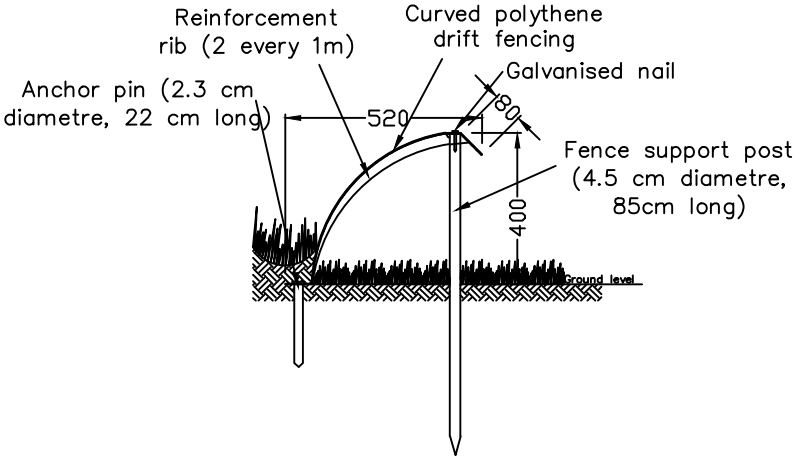

Reproduced by permission of Ordnance Survey on behalf of Her Majesty's Stationary Office.
© Crown Copyright and database right 2010. All rights reserved.
INSERT CLIENTS OR MAP SOURCE OS LICENCE NUMBER IF USING OS BASE MAPS

A	New drawing template	NVF	GDA	04.04.16
Rev	Description	Drawn	Approved	Date



Genesis Centre, Birchwood Science Park, Warrington WA3 7BH
Tel 01925 844004 e-mail tep@tep.uk.com www.tep.uk.com

Project
TEP Details

Title
Sub-surface Amphibian Tunnel

Drawing Number
TEP.MIS.018A

Drawn	Checked	Approved	Scale	Date
GJ	FH	FH	As labelled @ A3	01/01/2003