

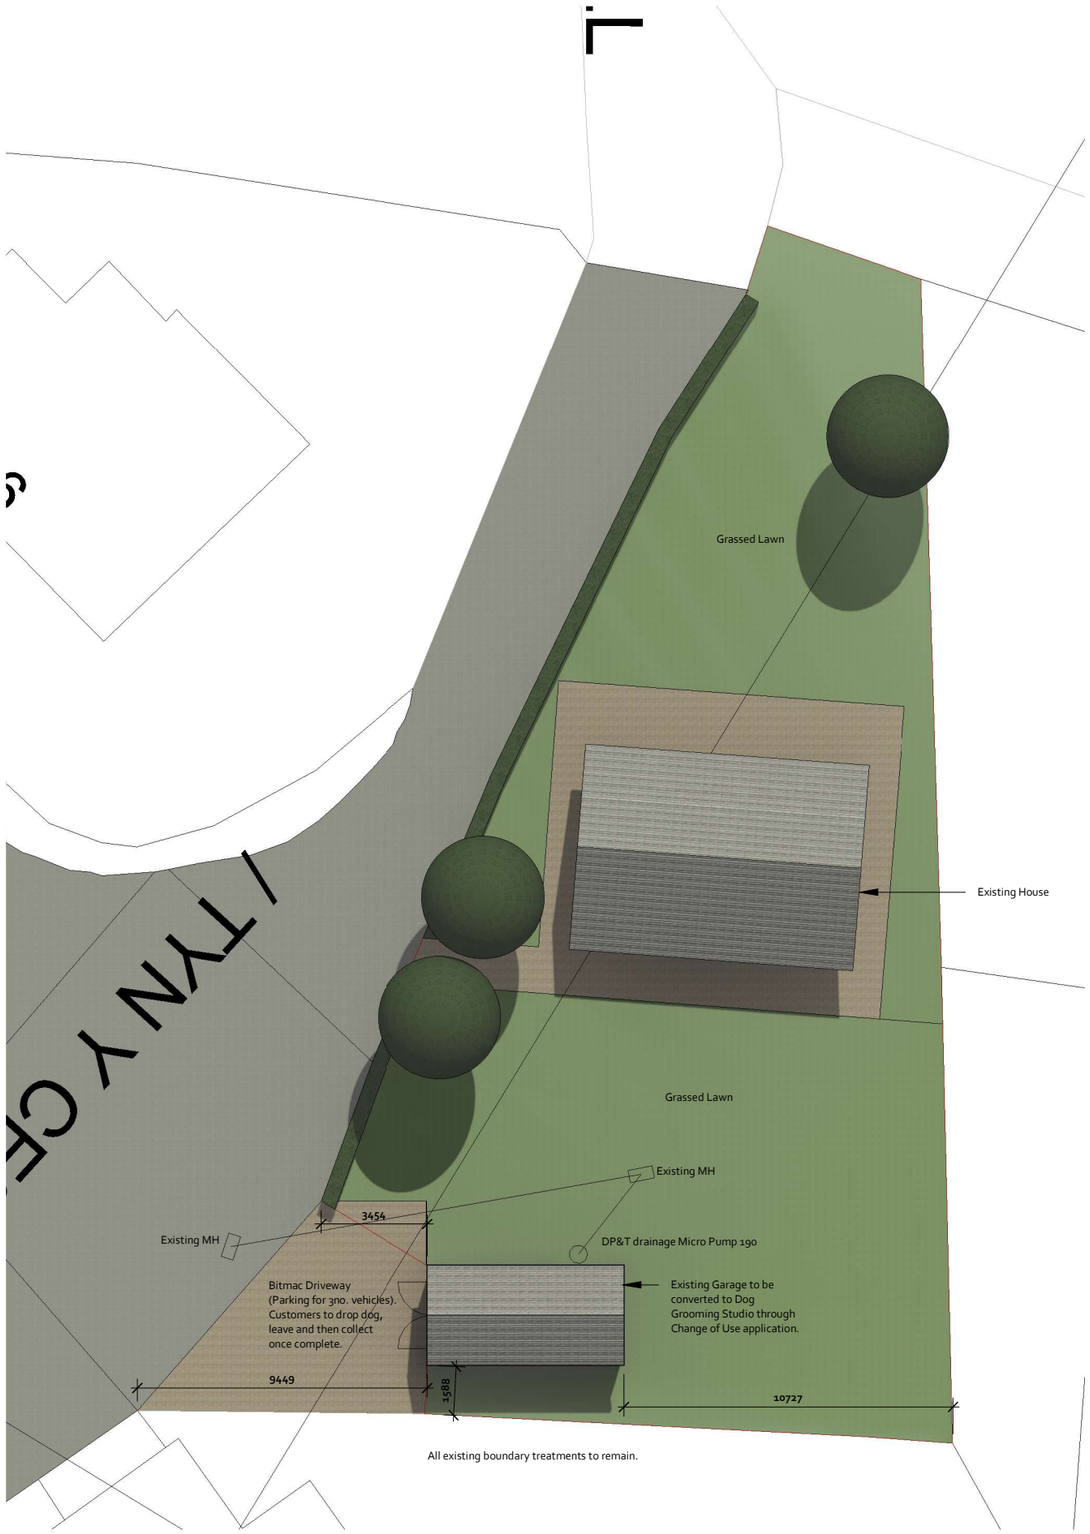


Block Plan
1 : 200

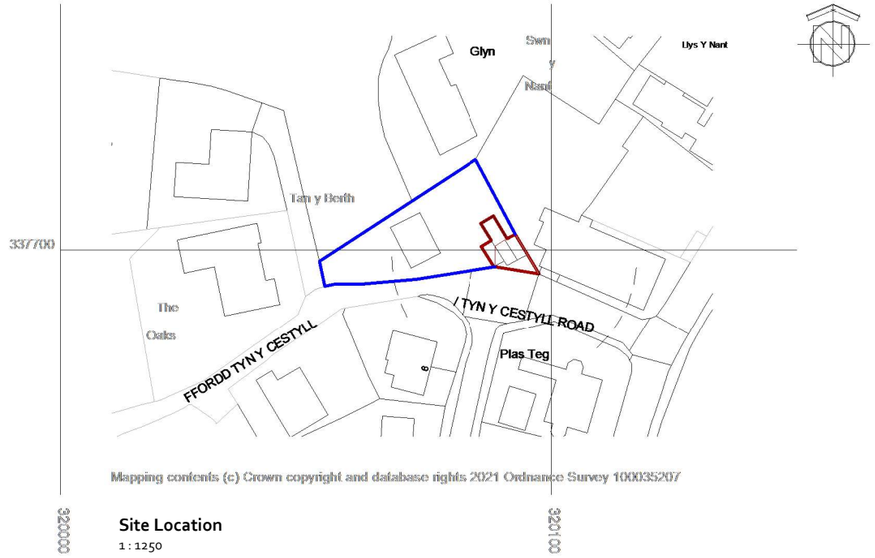

Site Location
1 : 1250

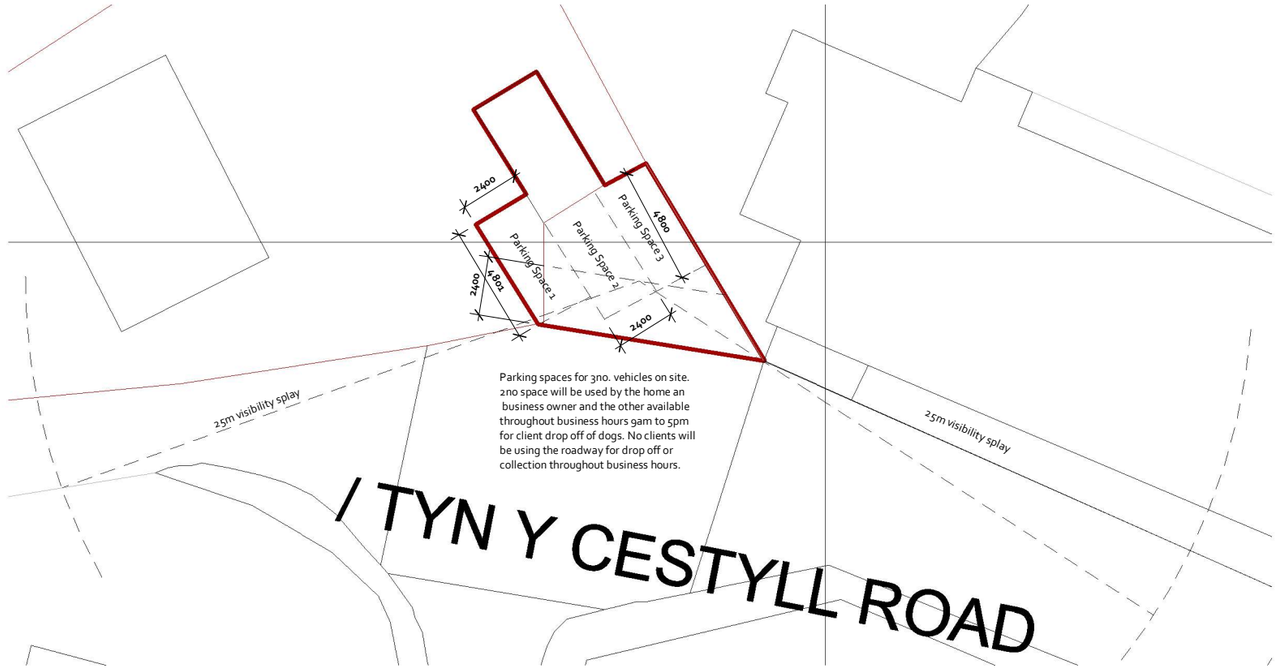

Parking Proposals
1 : 250

DESIGN IN SAFETY

CLIENT:
MR JOSH HOLMES & MISS BETHAN KNIGHT

ADDRESS:
TAN Y BERTH, TYN Y CASTELL,
GLYN CERIOG, WREXHAM, LL20 7NL

DRAWING NO:
DIS_AD_0105

SCALE AT A3:	DATE:	REVISION:
As indicated	07/06/21	A

All designs are the sole property of Design In Safety and may not be used without written agreement.
Any discrepancies must be reported to Design In Safety for clarification.
Do not scale off drawings. Site check dimensions are to be taken prior to works commencing.