
INDICATIVE

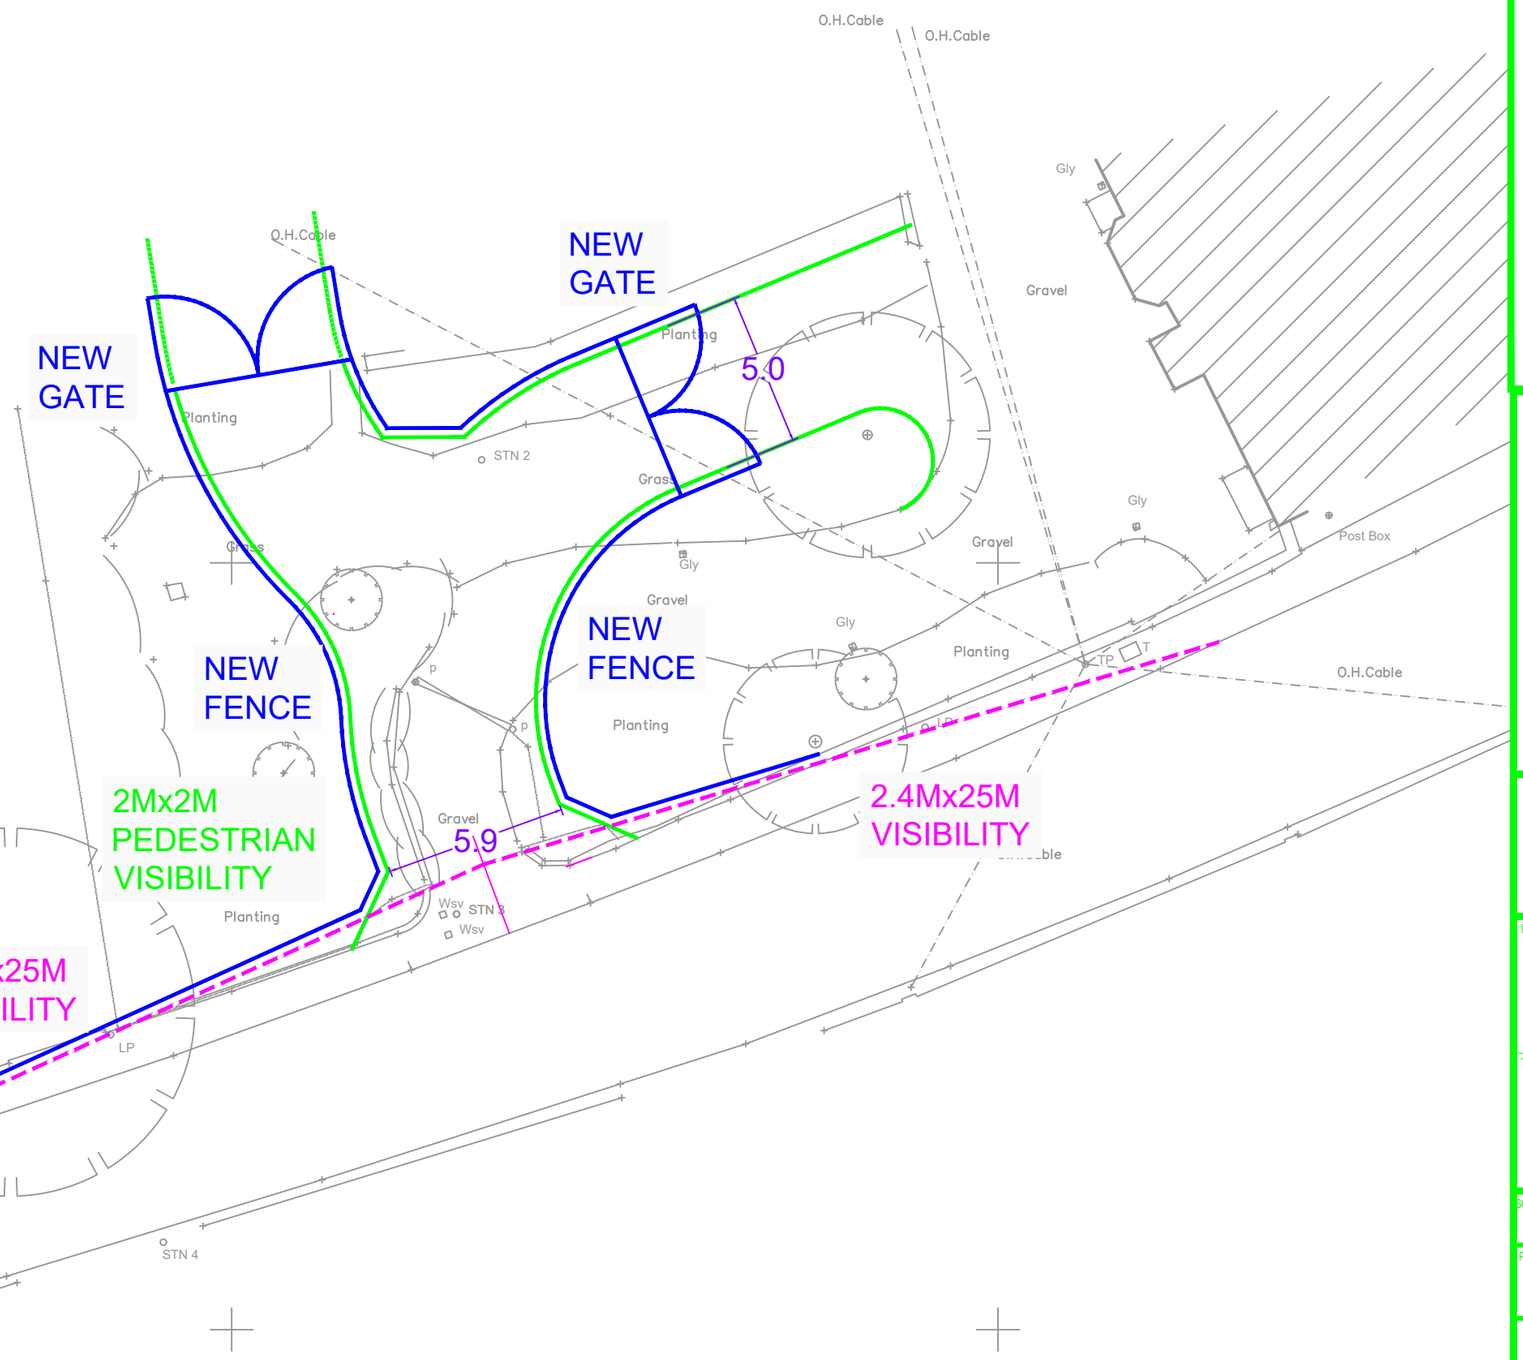

Tel : 01924 684 000 Email : info@devplanning.co.uk
http://www.devplanning.co.uk

CLIENT:
-

PROJECT:
BRYN EGLWYS
CASTLE ROAD
CHIRCK

TITLE:
PRELIMINARY SITE ACCESS
ARRANGEMENT

SCALE @ A3:	APPROVED:	DATE:
NTS	DRS	05/08/2025

PROJECT No:	DRAWING No:	REV:
2025472	DPL SK004	-

© Development Planning Limited