

INDICATIVE

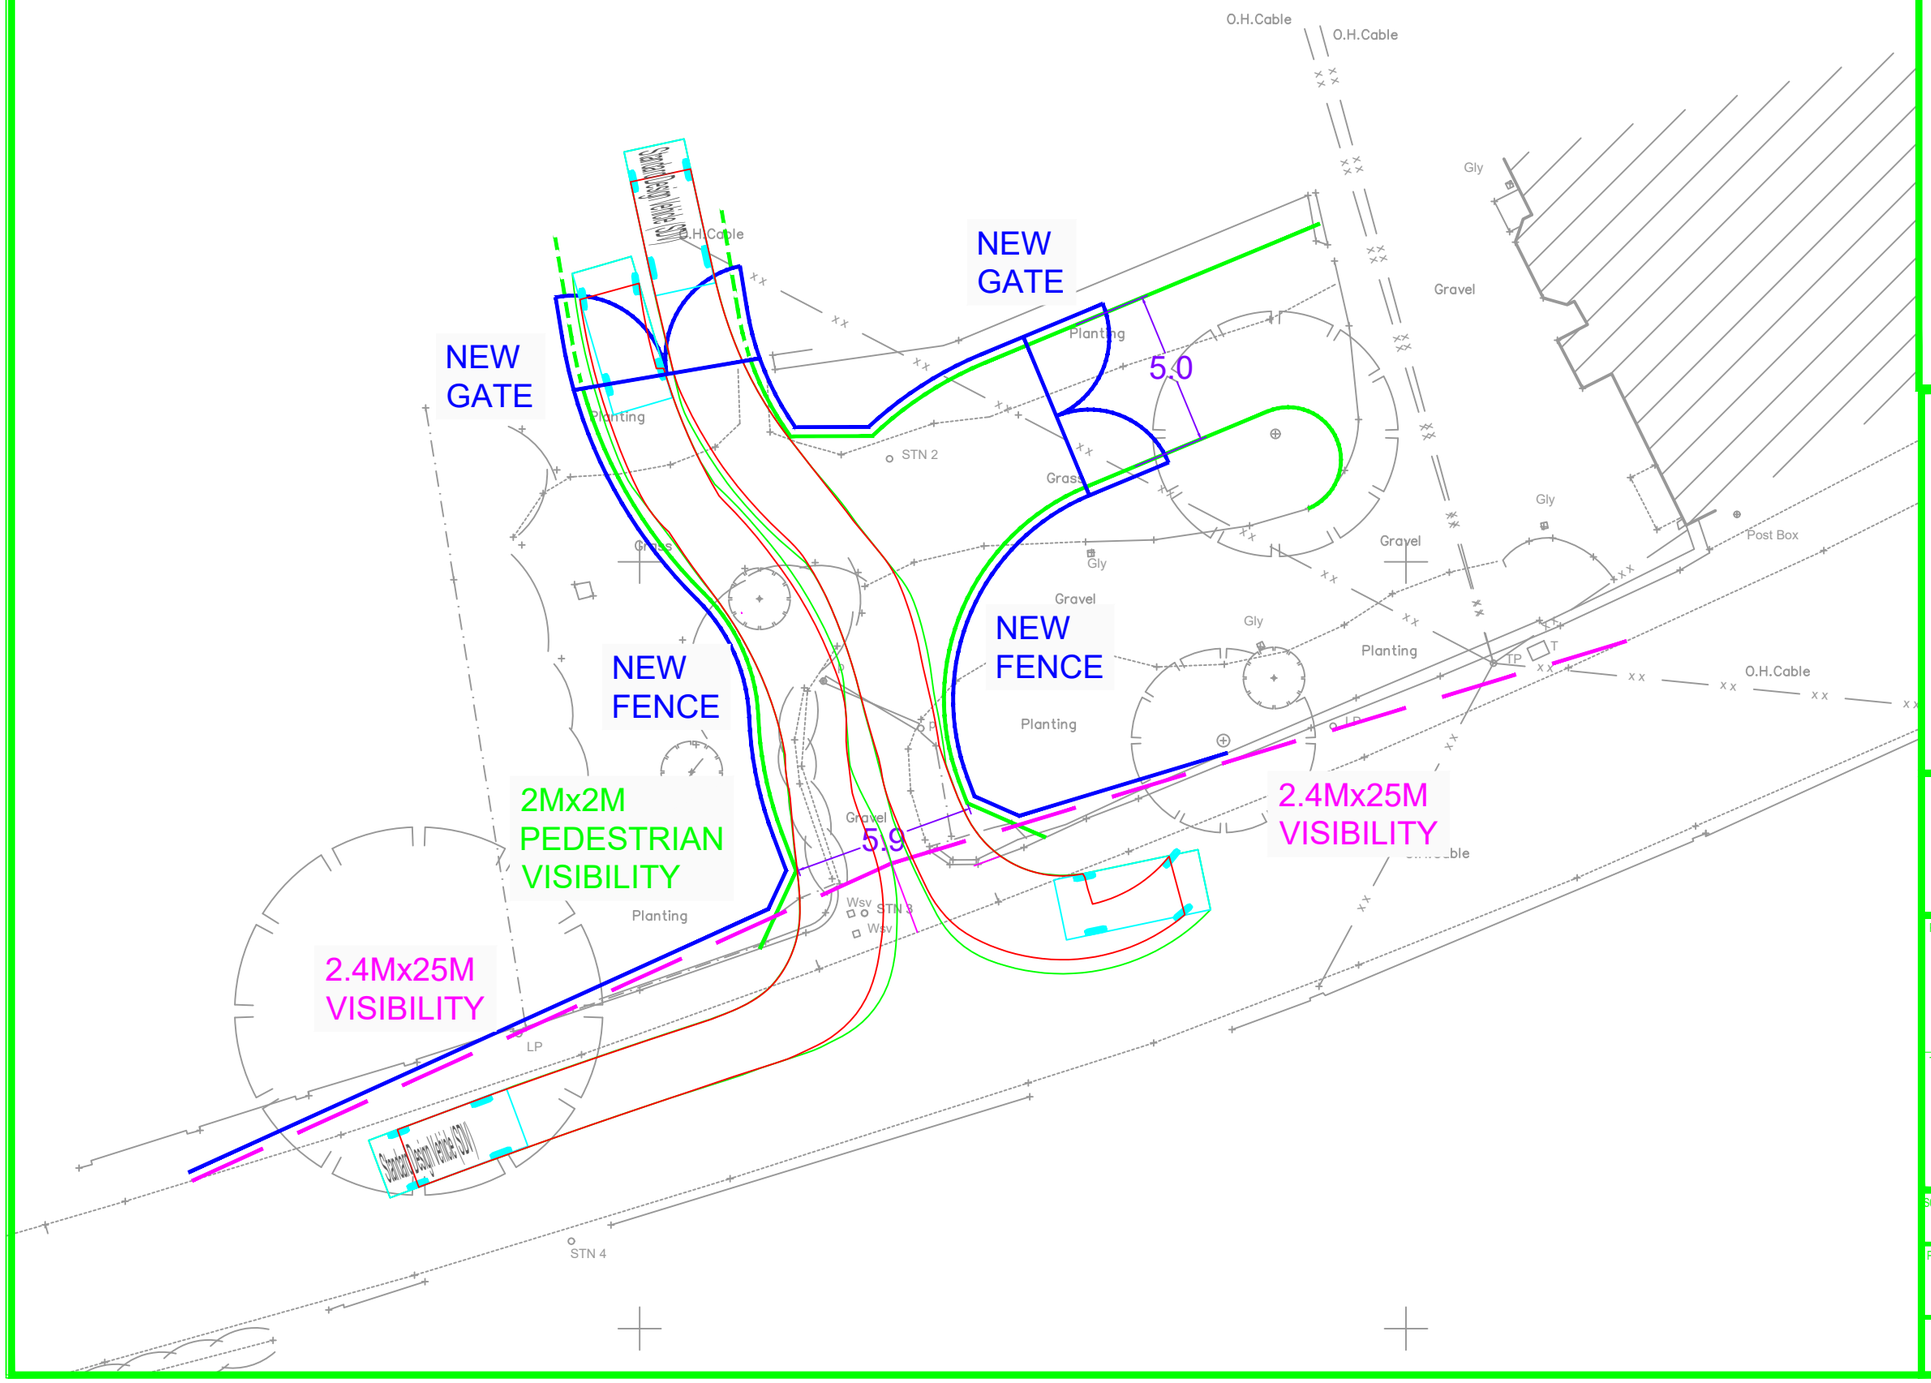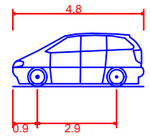


| Standard Design Vehicle (SDV) | |
|---|---|
| Overall Length | 4.800m |
| Overall Width | 2.000m |
| Overall Body Height | 1.950m |
| Min Body Ground Clearance | 0.100m |
| Track Width | 2.000m |
| Lock to lock time | 4.00s |
| Wall to Wall Turning Radius | 6.000m |


Tel : 01924 684 000 Email : info@devplanning.co.uk
http://www.devplanning.co.uk


CLIENT:
-

PROJECT:
BRYN EGLWYS
CASTLE ROAD
CHIRCK

TITLE:
PRELIMINARY SITE ACCESS ARRANGEMENT
SWEPT PATH ANALYSIS
PRIVATE CAR NORTH

| SCALE @ A3: | APPROVED: | DATE: |
|---|---|---|
| NTS | DRS | 05/08/2025 |

| PROJECT No: | DRAWING No: | REV: |
|---|---|---|
| 2025472 | DPL SK006 | - |


© Development Planning Limited