

INDICATIVE

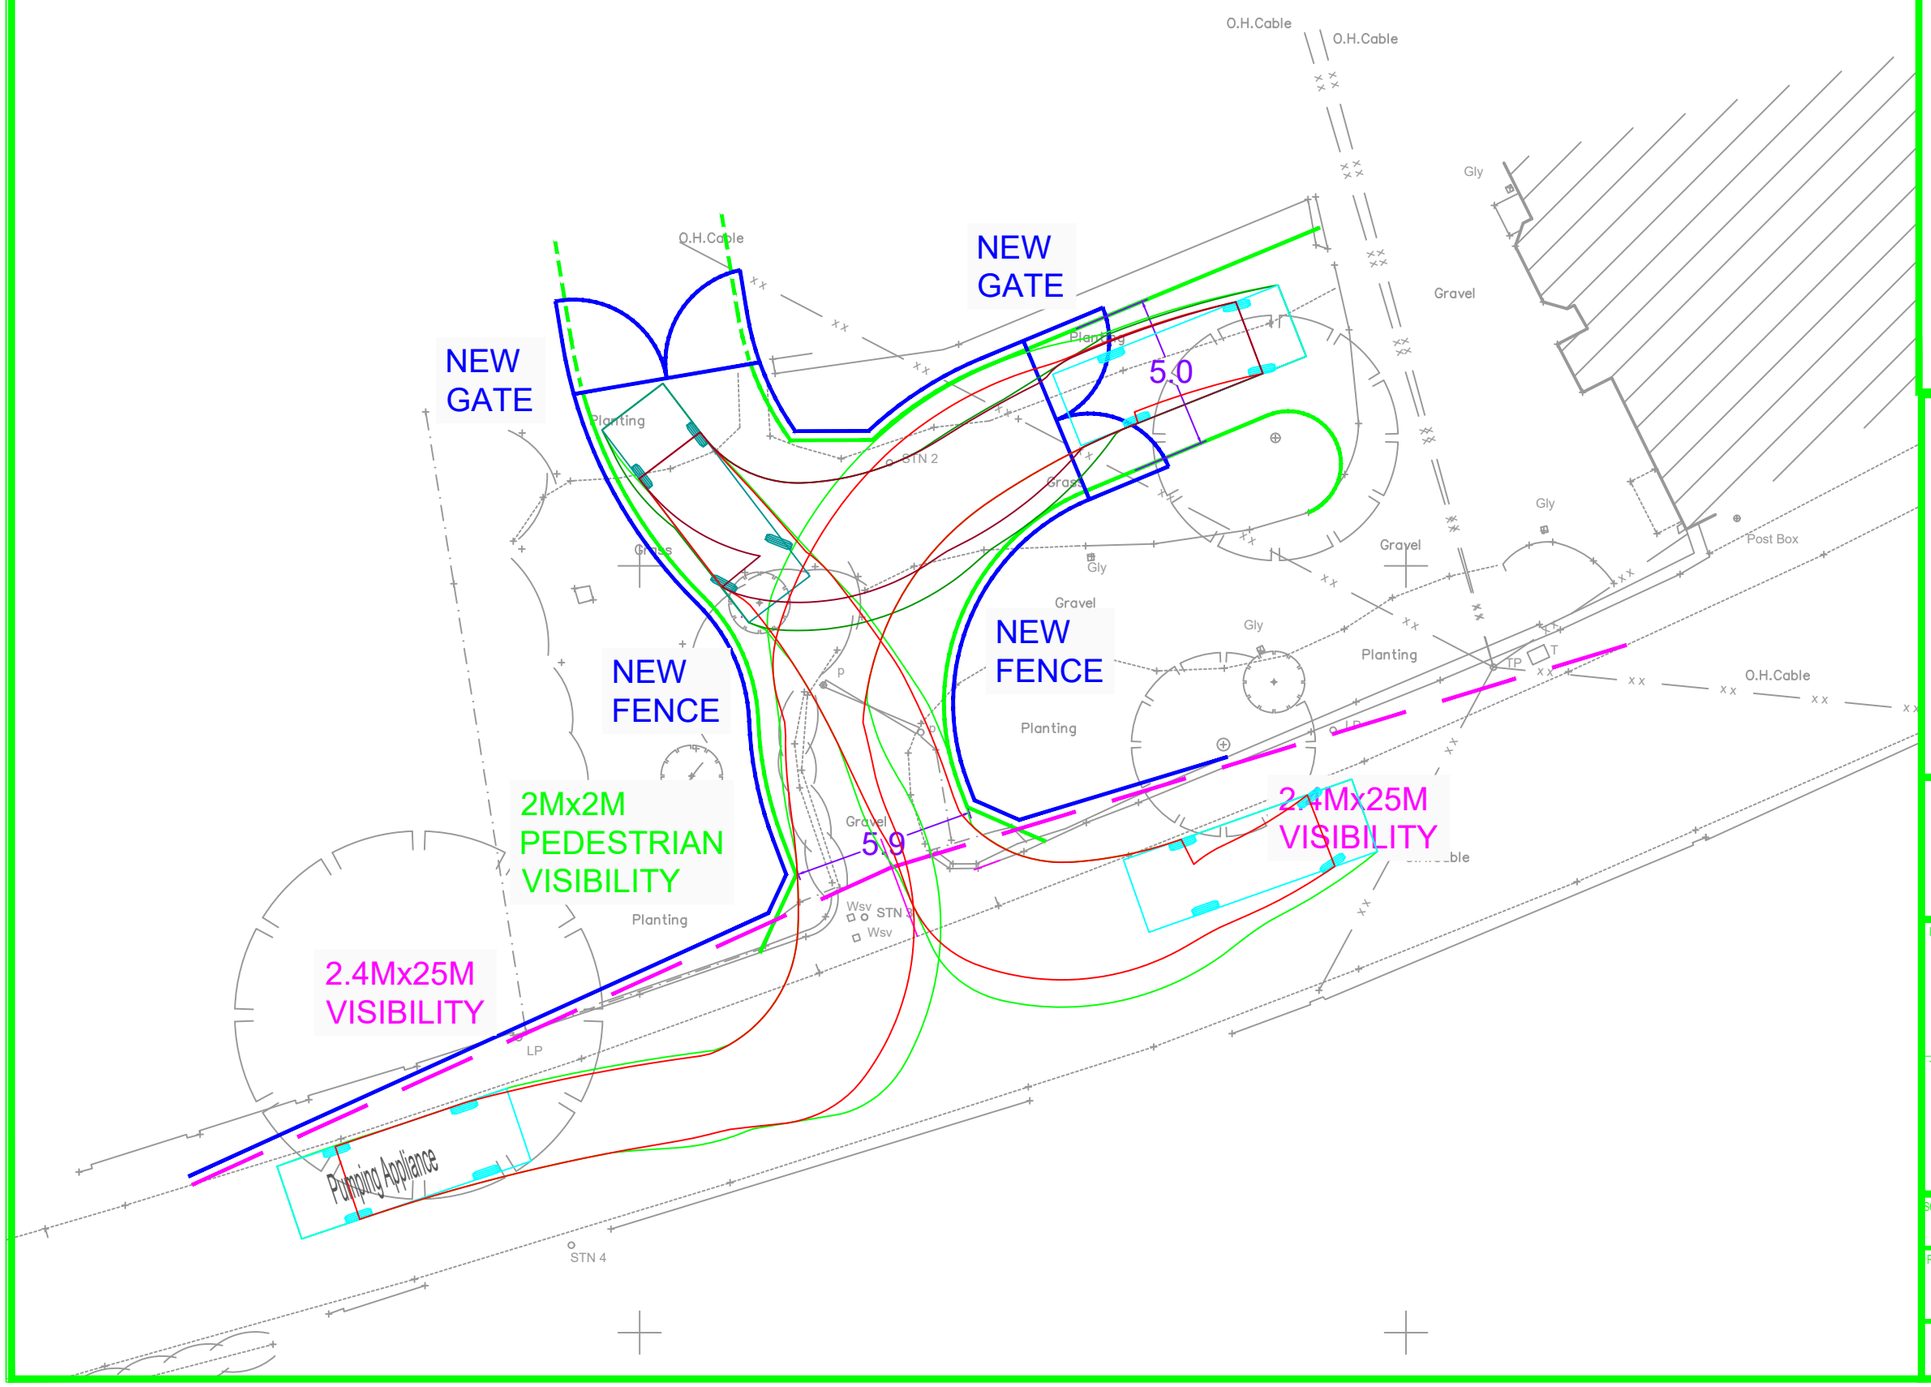

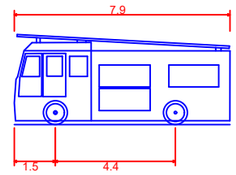

Pumping Appliance	
Overall Length	7.900m
Overall Width	2.500m
Overall Body Height	3.300m
Min Body Ground Clearance	0.140m
Track Width	2.500m
Lock to lock time	4.00s
Kerb to Kerb Turning Radius	7.750m

Tel : 01924 684 000 Email : info@devplanning.co.uk
http://www.devplanning.co.uk

CLIENT:
-

PROJECT:
BRYN EGLWYS
CASTLE ROAD
CHIRCK

TITLE:
PRELIMINARY SITE ACCESS
ARRANGEMENT
SWEPT PATH ANALYSIS
FIRE TENDER

SCALE @ A3:	APPROVED:	DATE:
NTS	DRS	05/08/2025

PROJECT No:	DRAWING No:	REV:
2025472	DPL SK007	-

© Development Planning Limited