

INDICATIVE

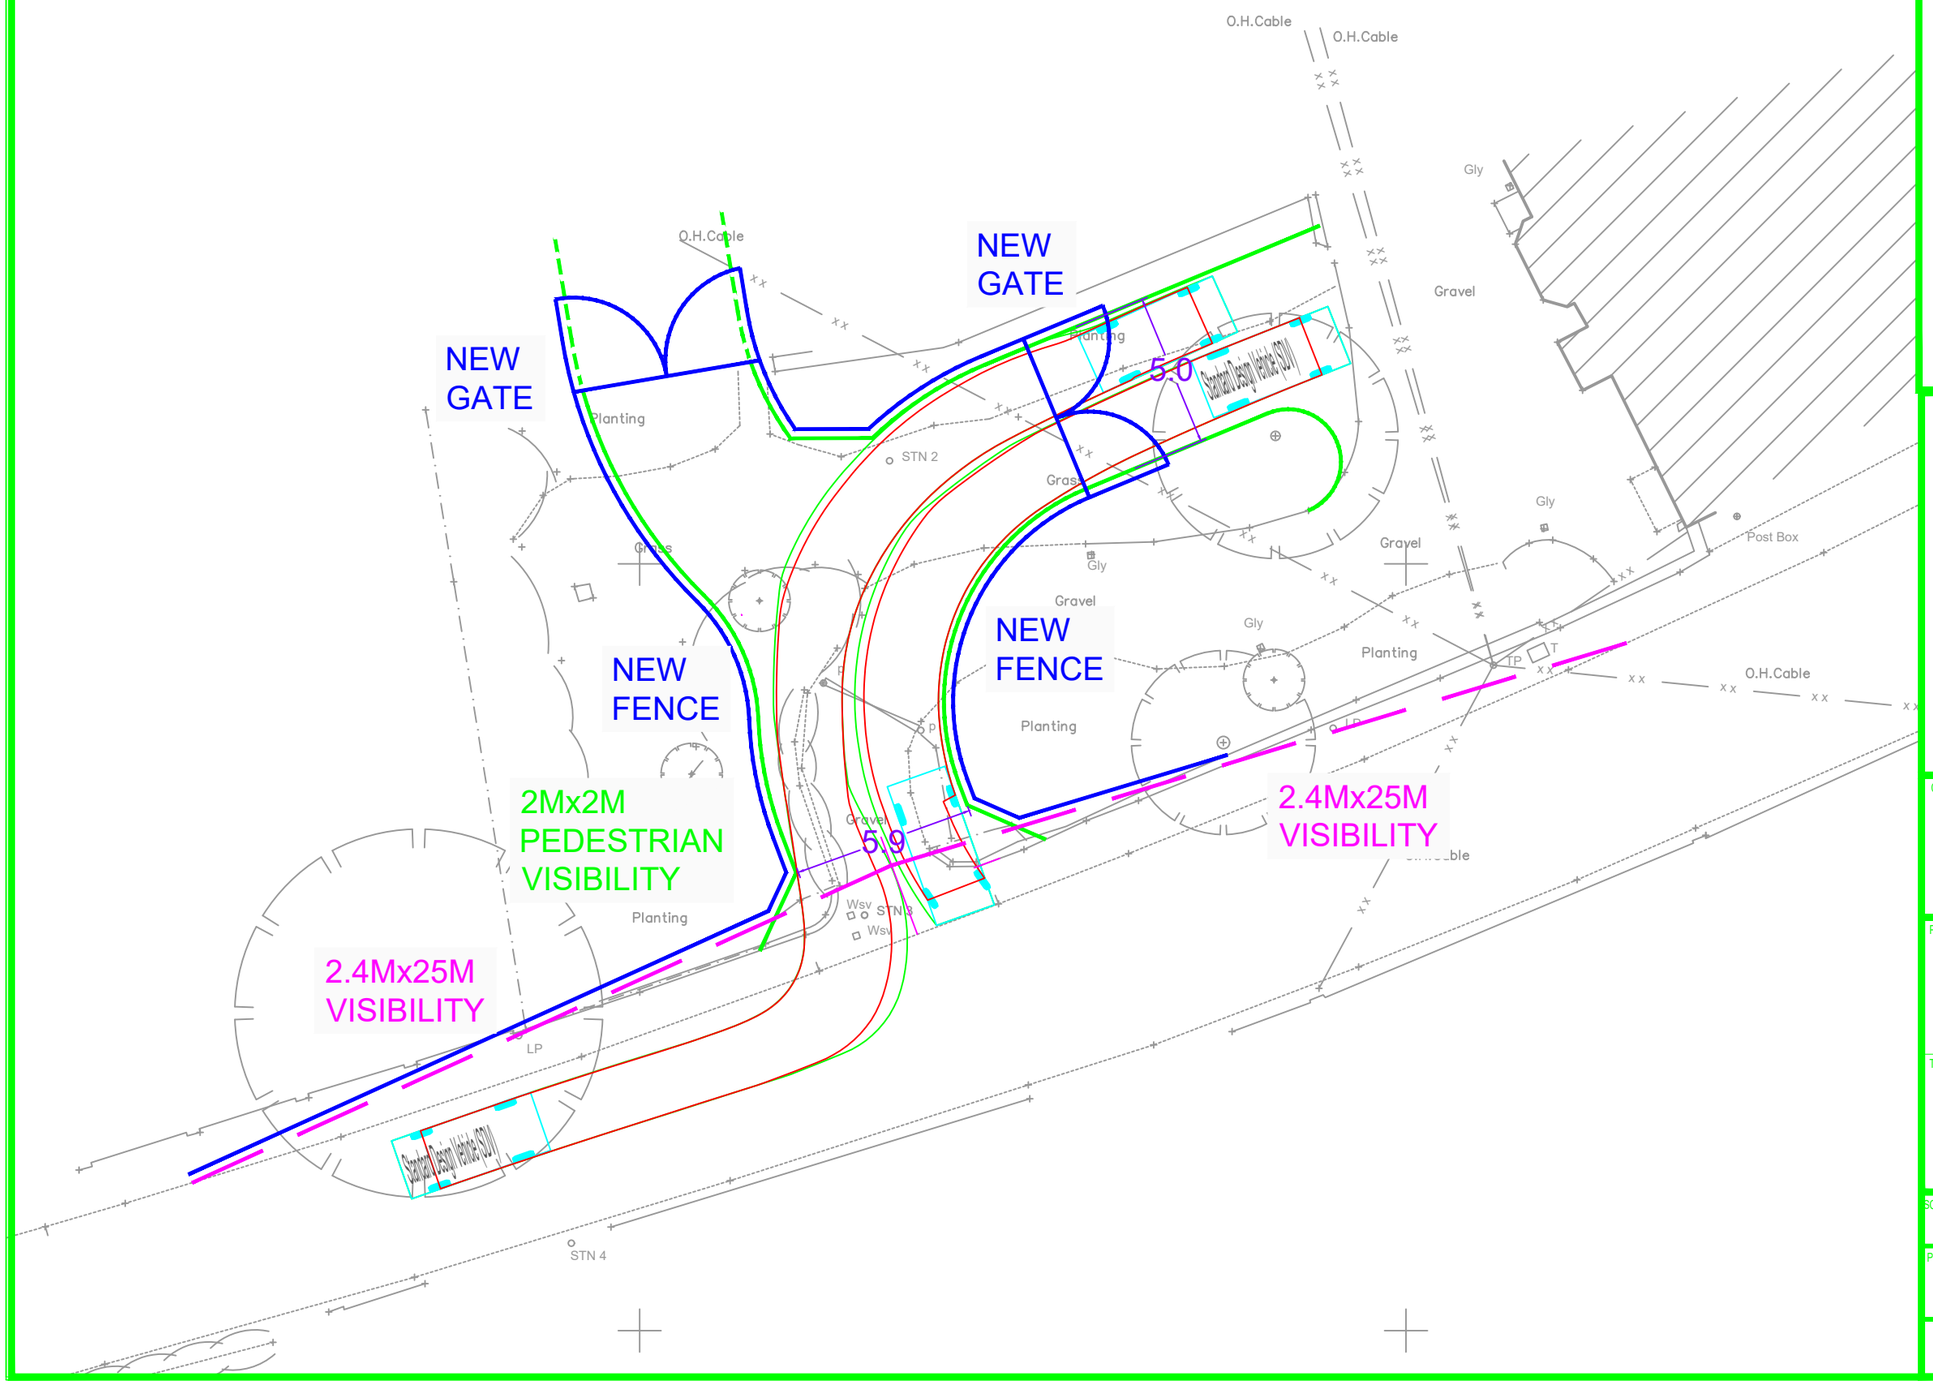

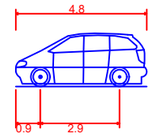

Standard Design Vehicle (SDV)	
Overall Length	4.800m
Overall Width	2.000m
Overall Body Height	1.950m
Min Body Ground Clearance	0.100m
Track Width	2.000m
Lock to lock time	4.00s
Wall to Wall Turning Radius	6.000m

Tel : 01924 684 000 Email : info@devplanning.co.uk
http://www.devplanning.co.uk

CLIENT:
-

PROJECT:
BRYN EGLWYS
CASTLE ROAD
CHIRCK

TITLE:
PRELIMINARY SITE ACCESS
ARRANGEMENT
SWEPT PATH ANALYSIS
PRIVATE CAR EAST

SCALE @ A3:	APPROVED:	DATE:
NTS	DRS	05/08/2025

PROJECT No:	DRAWING No:	REV:
2025472	DPL SK005	-

© Development Planning Limited