

INDICATIVE

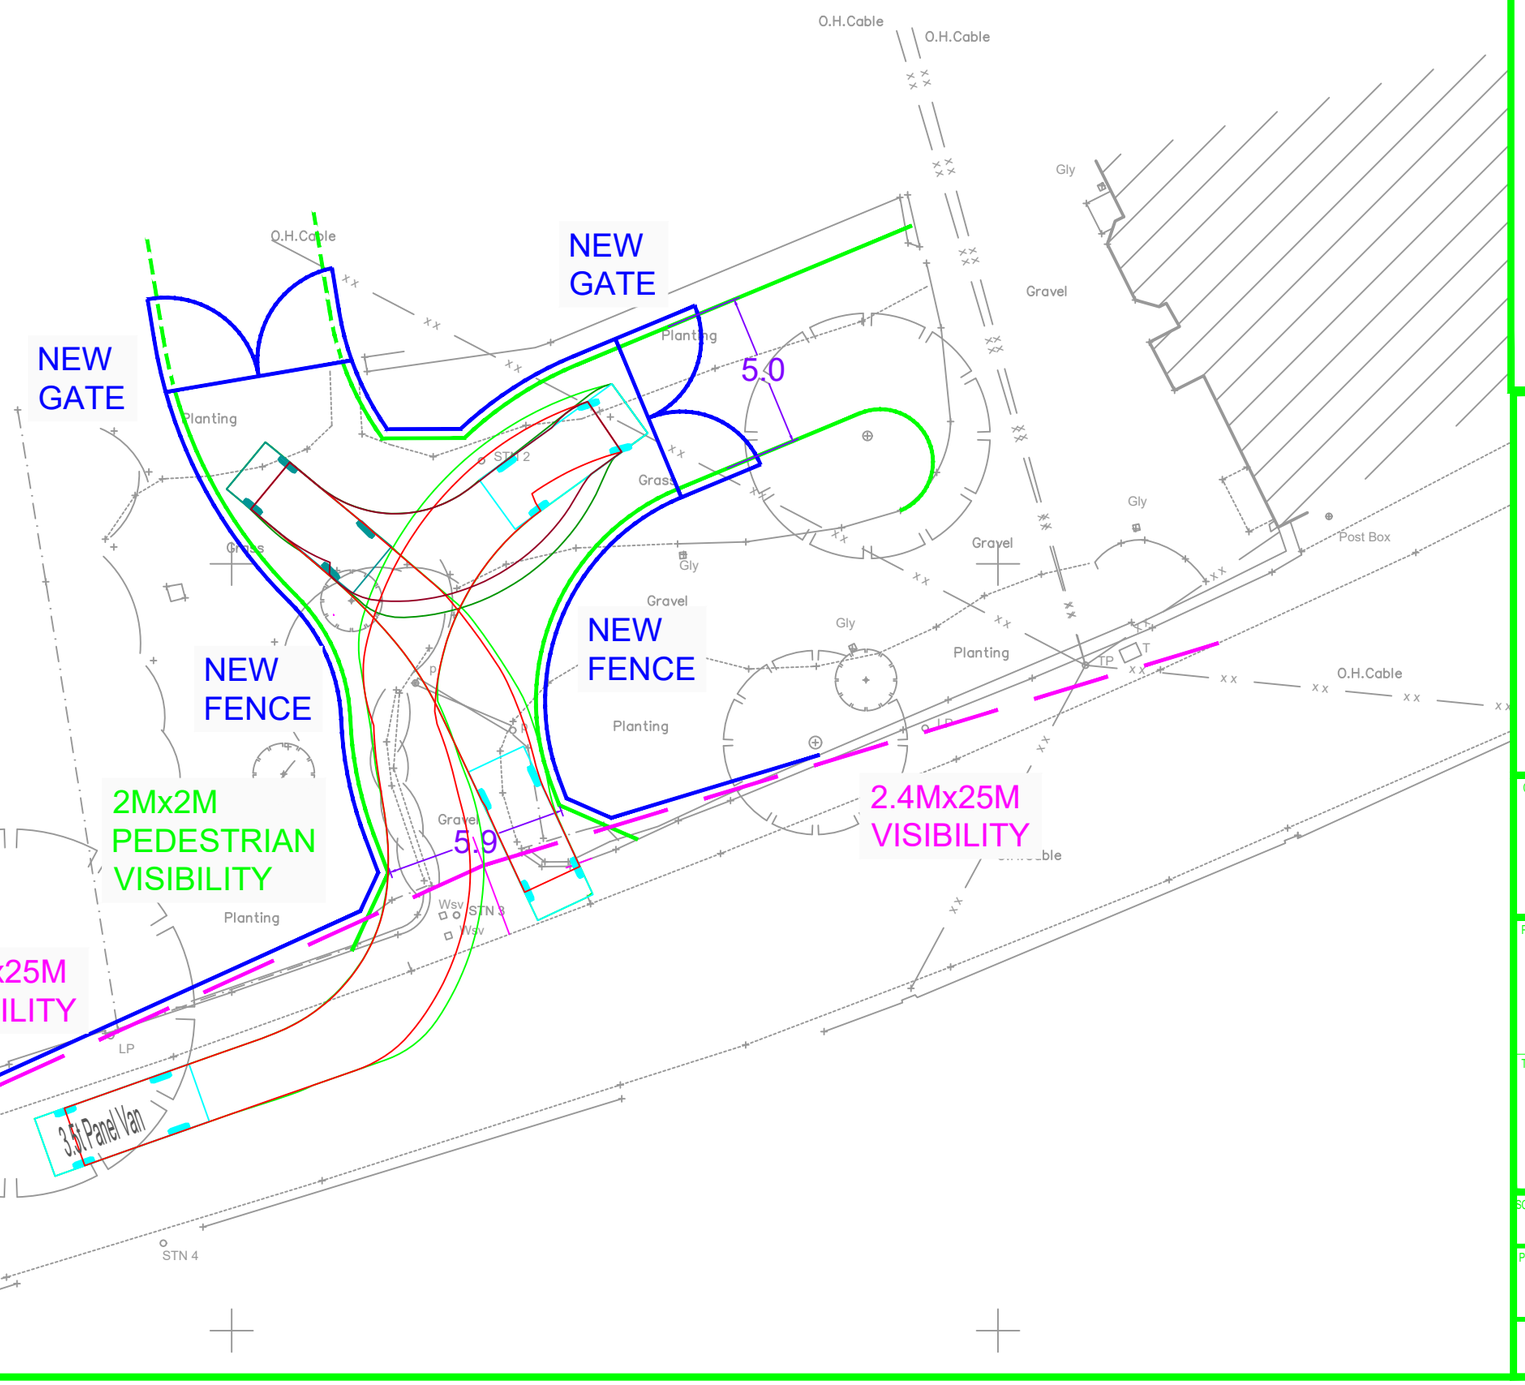

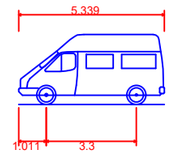

3.5t Panel Van	
Overall Length	5.339m
Overall Width	1.986m
Overall Body Height	2.565m
Min Body Ground Clearance	0.338m
Track Width	1.986m
Lock to lock time	4.00s
Kerb to Kerb Turning Radius	6.400m

Tel : 01924 684 000 Email : info@devplanning.co.uk
http://www.devplanning.co.uk

CLIENT:
-

PROJECT:
BRYN EGLWYS
CASTLE ROAD
CHIRCK

TITLE:
PRELIMINARY SITE ACCESS
ARRANGEMENT
SWEPT PATH ANALYSIS
LIGHT GOODS DELIVERY

SCALE @ A3:	APPROVED:	DATE:
NTS	DRS	05/08/2025

PROJECT No:	DRAWING No:	REV:
2025472	DPL SK008	-

© Development Planning Limited