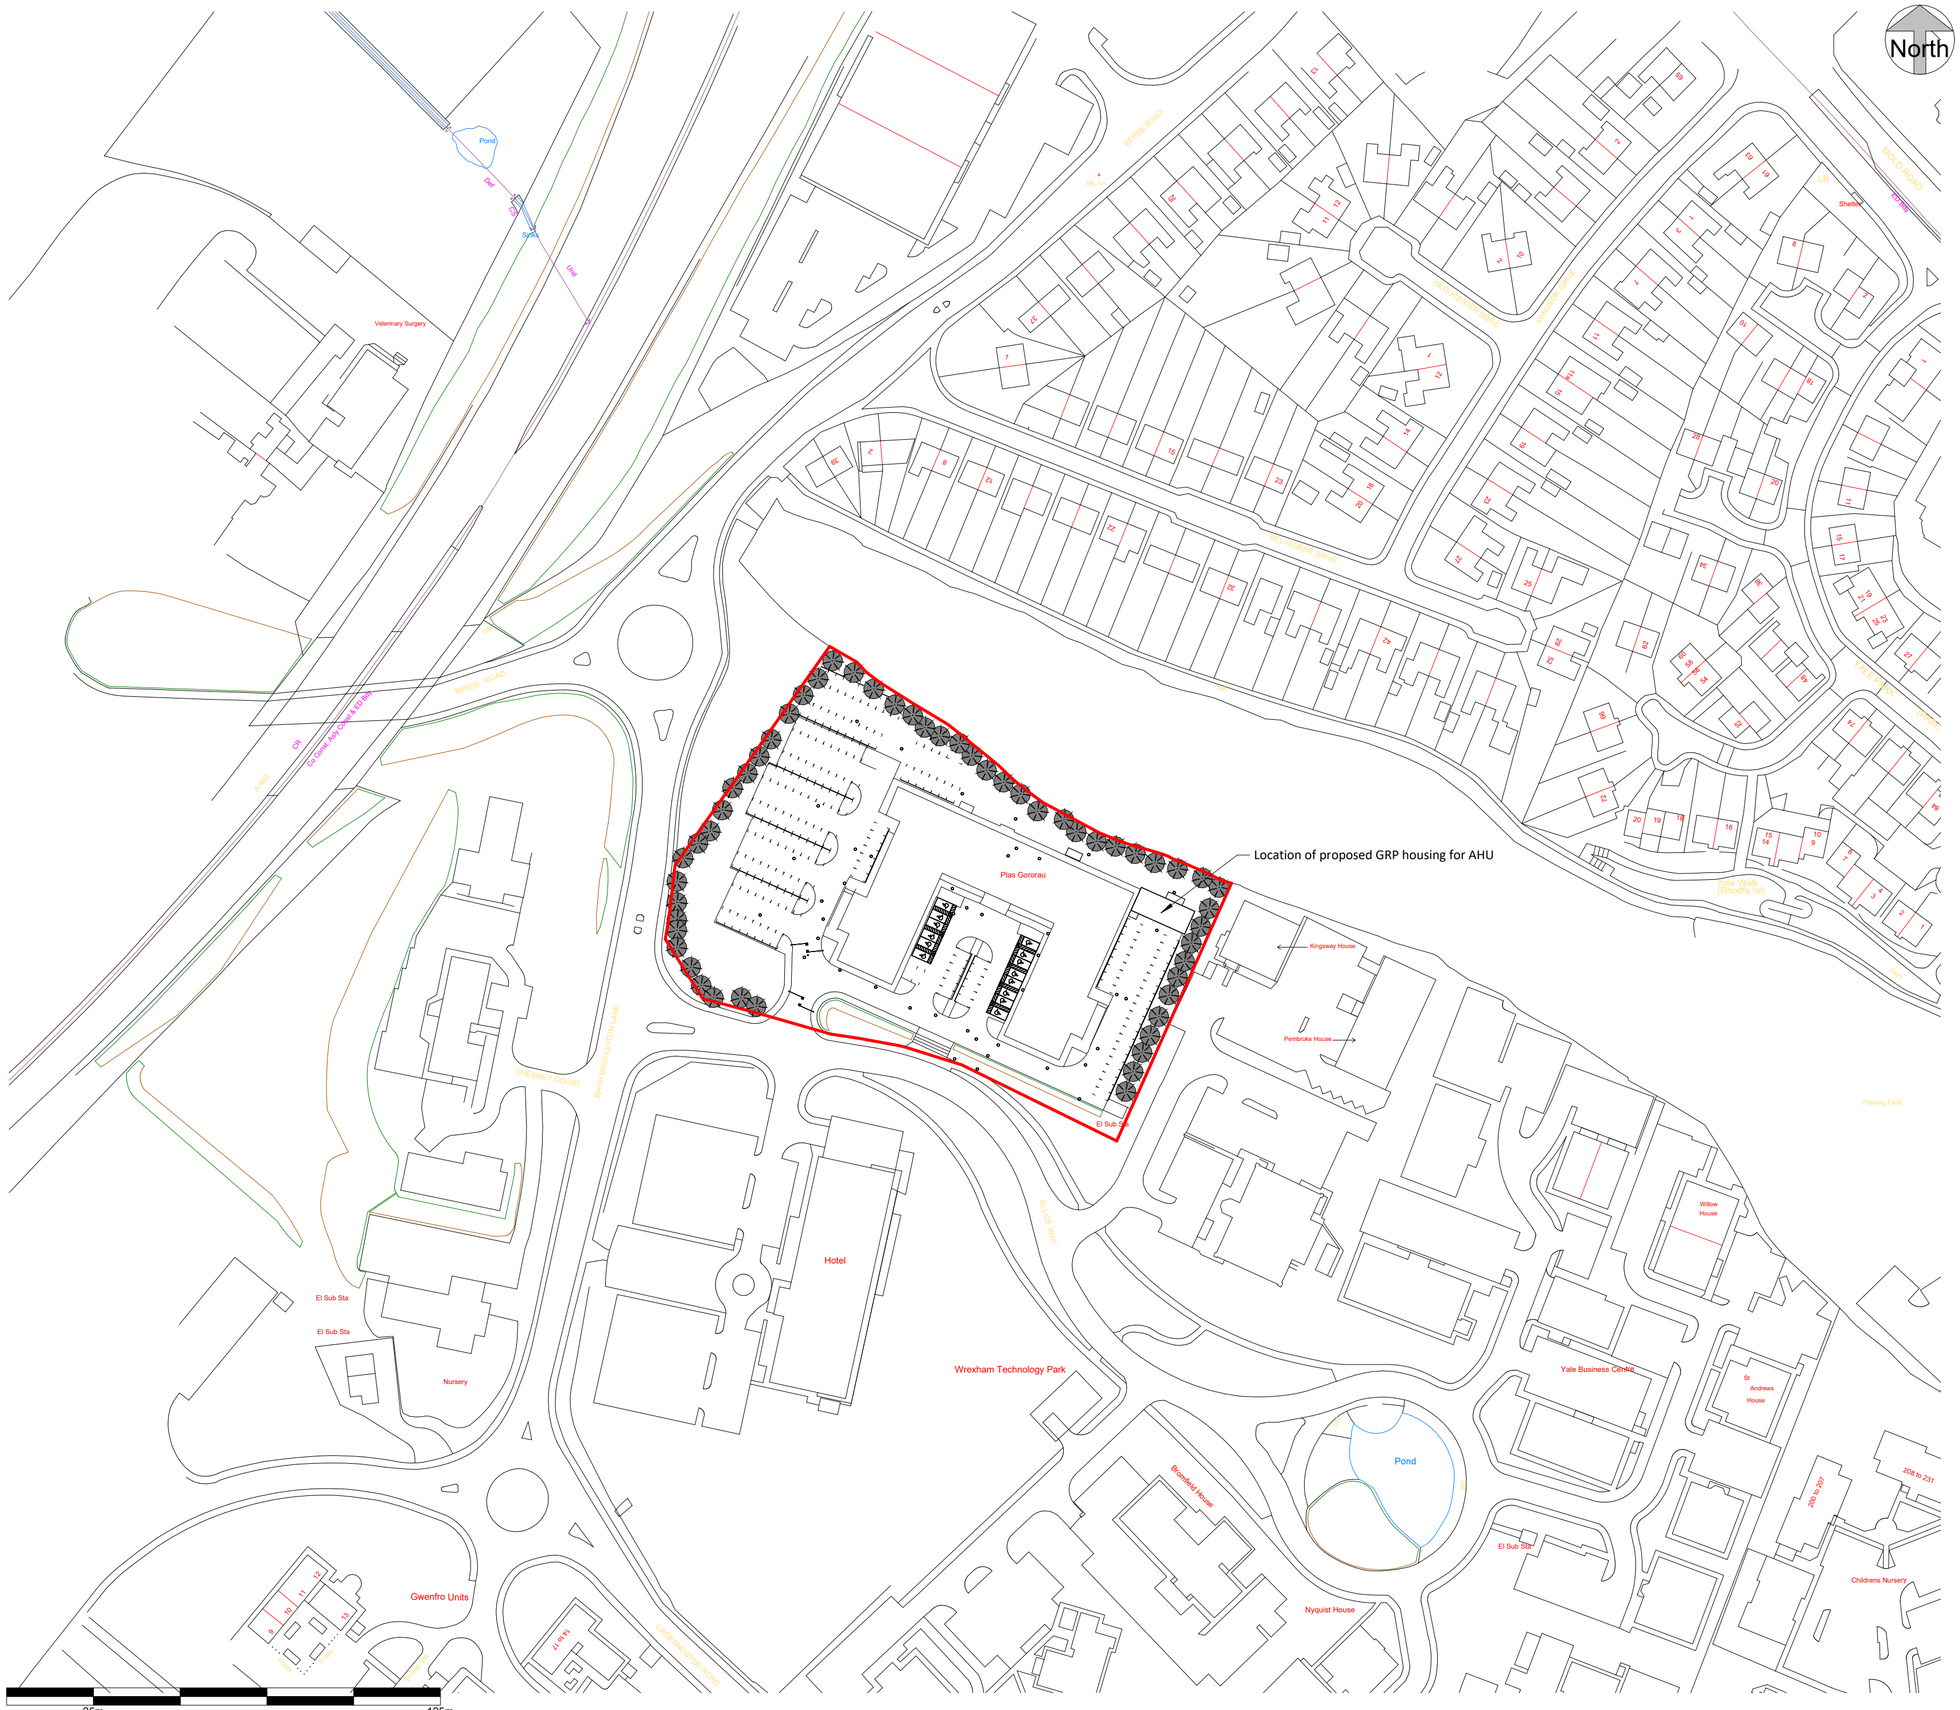



General Notes

1. Contractor to verify all dimensions and check level datums on site
2. All of the designs are the sole property of TACP Architects Ltd and may not be used without their written agreement
3. All prints, specifications and their copyright are the property of TACP Architects Ltd
4. Do not scale off drawings unless for planning purposes
5. All dimensions shall be checked on site before commencement of shop drawings, manufacture and all discrepancies must be reported to TACP Architects Ltd

Revisions

| Rev | Date | Description | By | Check |
|---|---|---|---|---|
| PL1 | 23/09/25 | Planning Submission | CM | GM |

Client

Betsi Cadwaladr University Health

Project Title

Plas Gororau Development

Sheet Name

Location Plan

Classification | Status

| Scale | Date | Drawn By | Checked By | Office |
|---|---|---|---|---|
| 1 : 1250@A2 | 23/09/25 | CM | GM | Wrexham |

| Job Number | Project•Originator•Zone•Level•Type•Role•Number | Revision |
|---|---|---|
| 24013 | PGP2-TACP-PB-00- DR-A-PL-0005 | PL1 |

TACP Architects Ltd

Pembroke House
Ellice Way, Wrexham Technology Park,
Wrexham, LL13 7YT
01978 291161

admin@tacparchitects.co.uk
www.tacparchitects.co.uk

TACPArchitects