


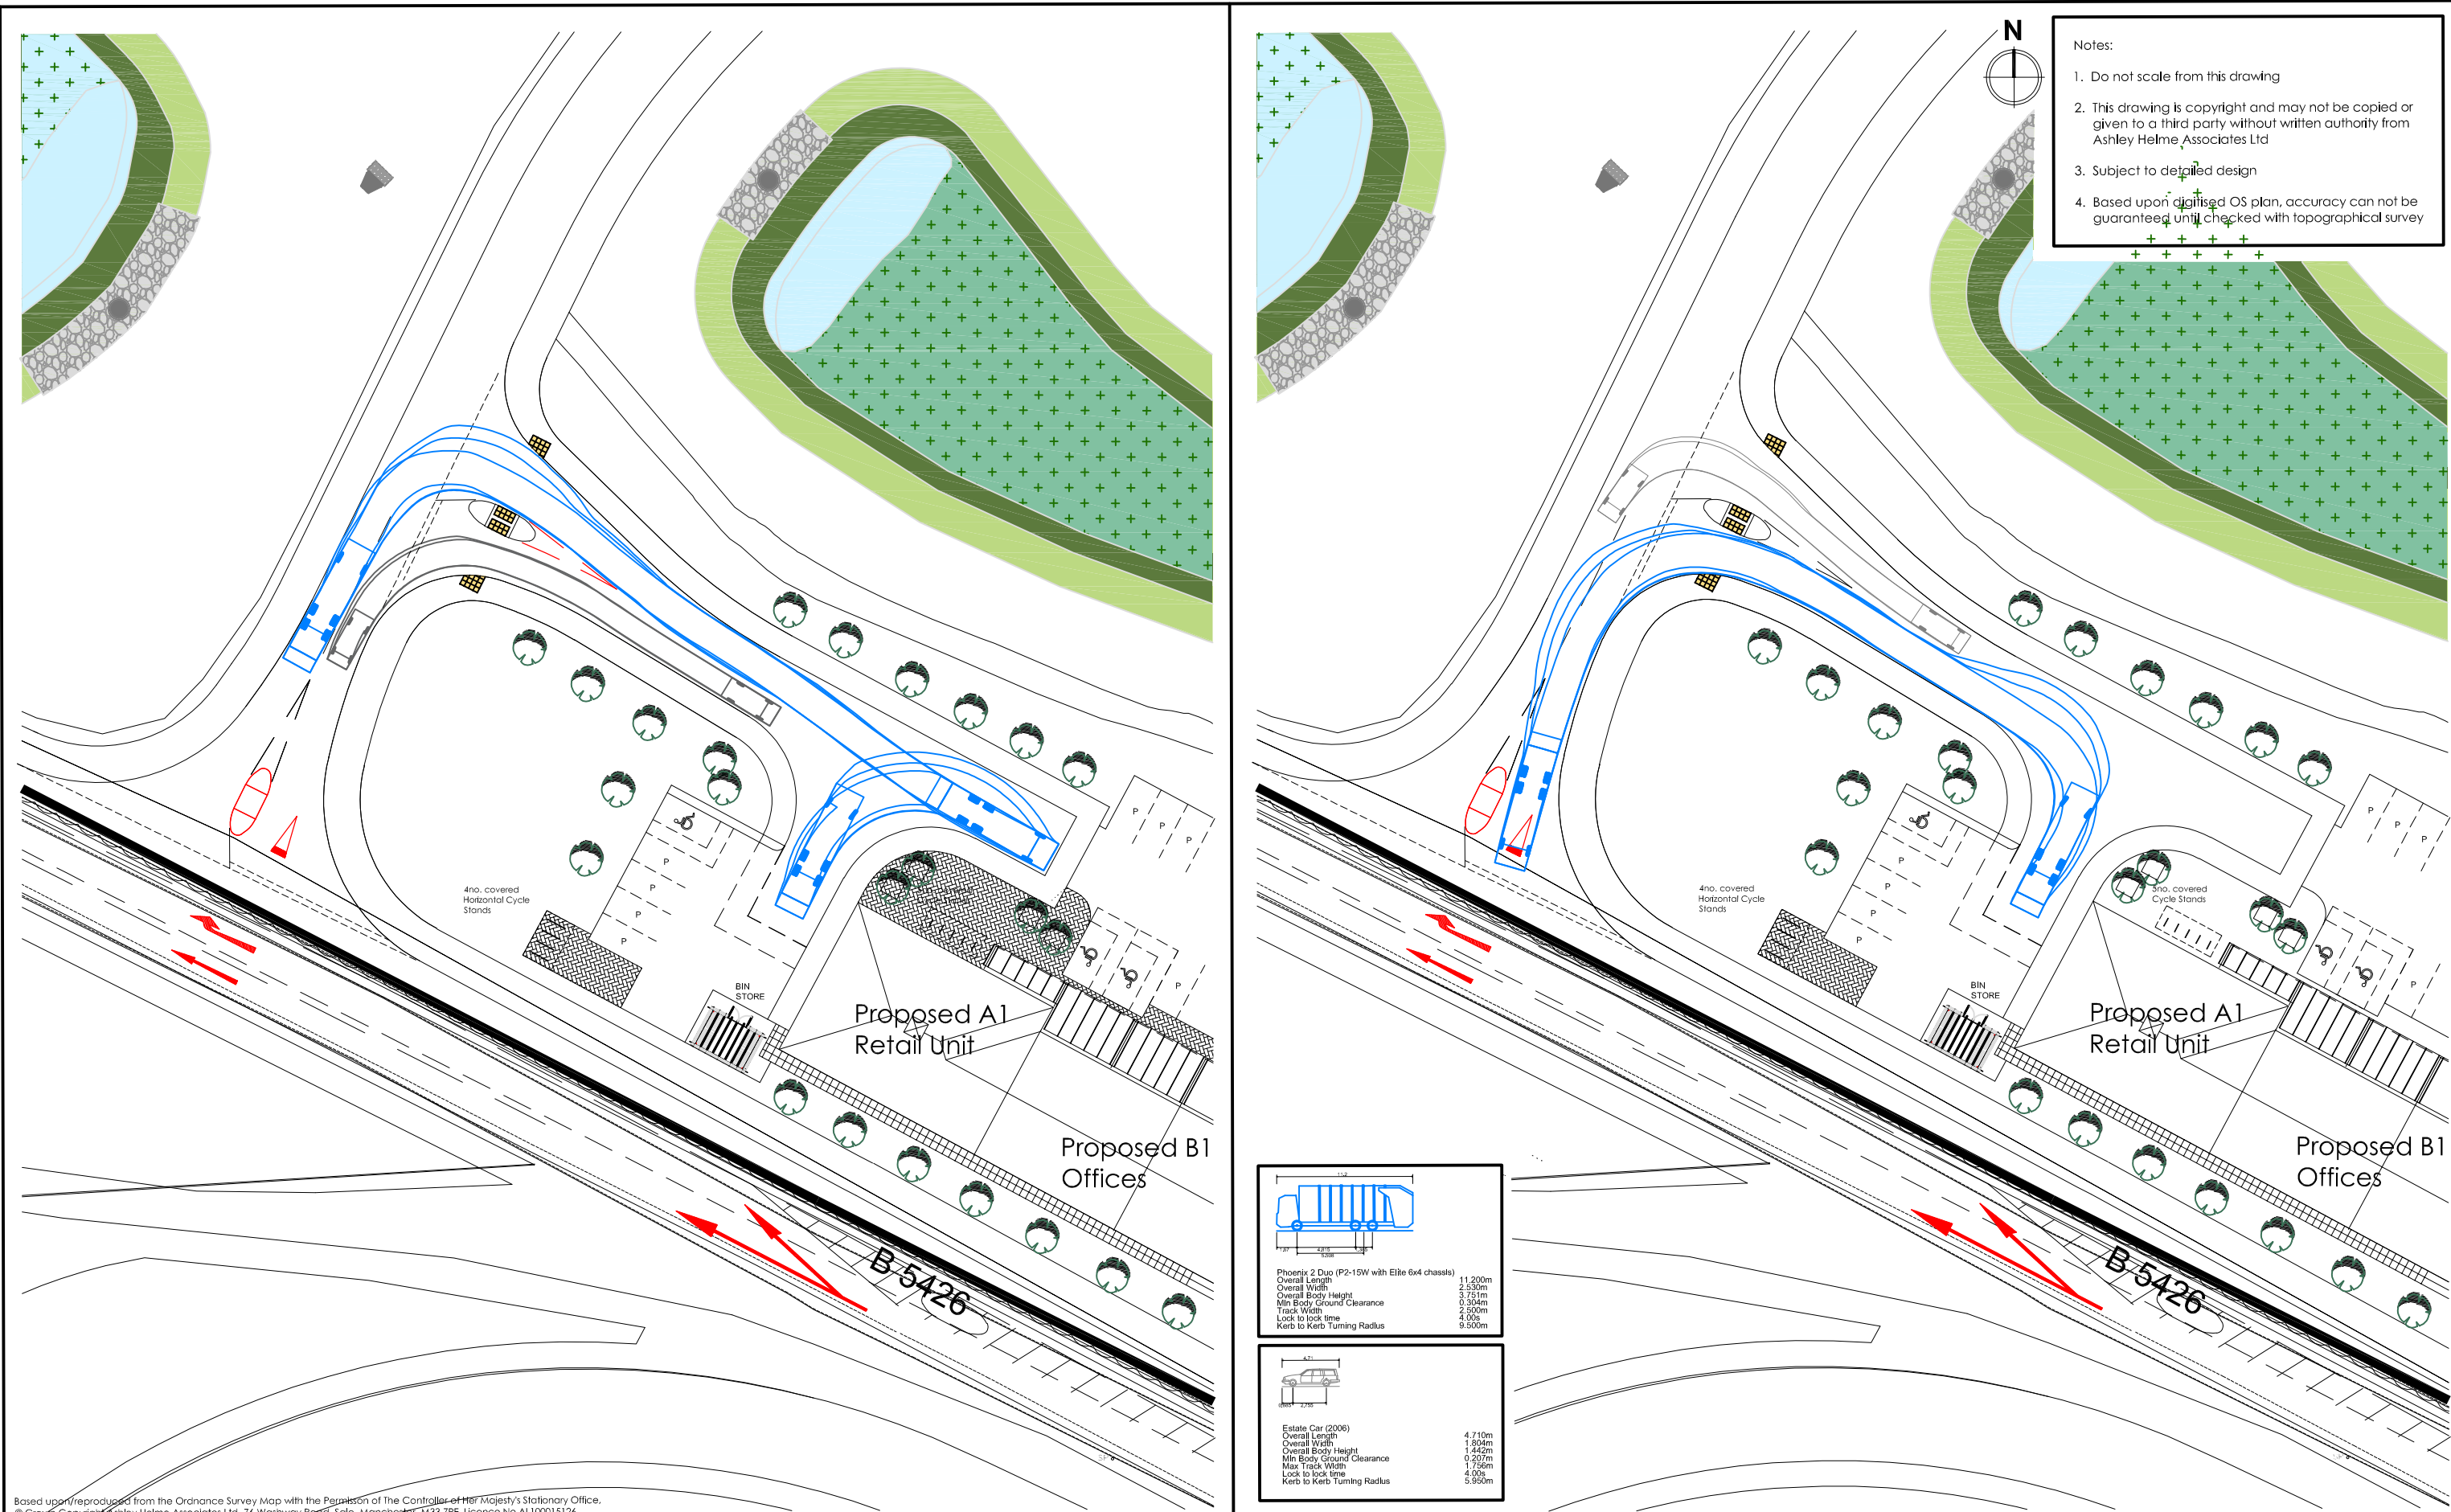

Based upon/reproduced from the Ordnance Survey Map with the Permission of The Controller of Her Majesty's Stationary Office.
© Crown Copyright Ashley Helme Associates Ltd, 76 Washway Road, Sale, Manchester, M33 7RE. Licence No AL100015126

Project	BANGOR ROAD, JOHNSTOWN	Title	SWEPT PATH ANALYSIS: REFUSE VEHICLE COMMERCIAL UNITS	Drawing No	1232/SP/04	Rev	C	 ASHLEY HELME ASSOCIATES	Telephone Email Website Address	0161 972 0552 aha@ashleyhelme.co.uk www.ashleyhelme.co.uk 76 Washway Road, Sale, Manchester, M33 7RE
Client	GLADMAN DEVELOPMENTS LTD			Date	JULY 2025	Scale	1:500@A3			